


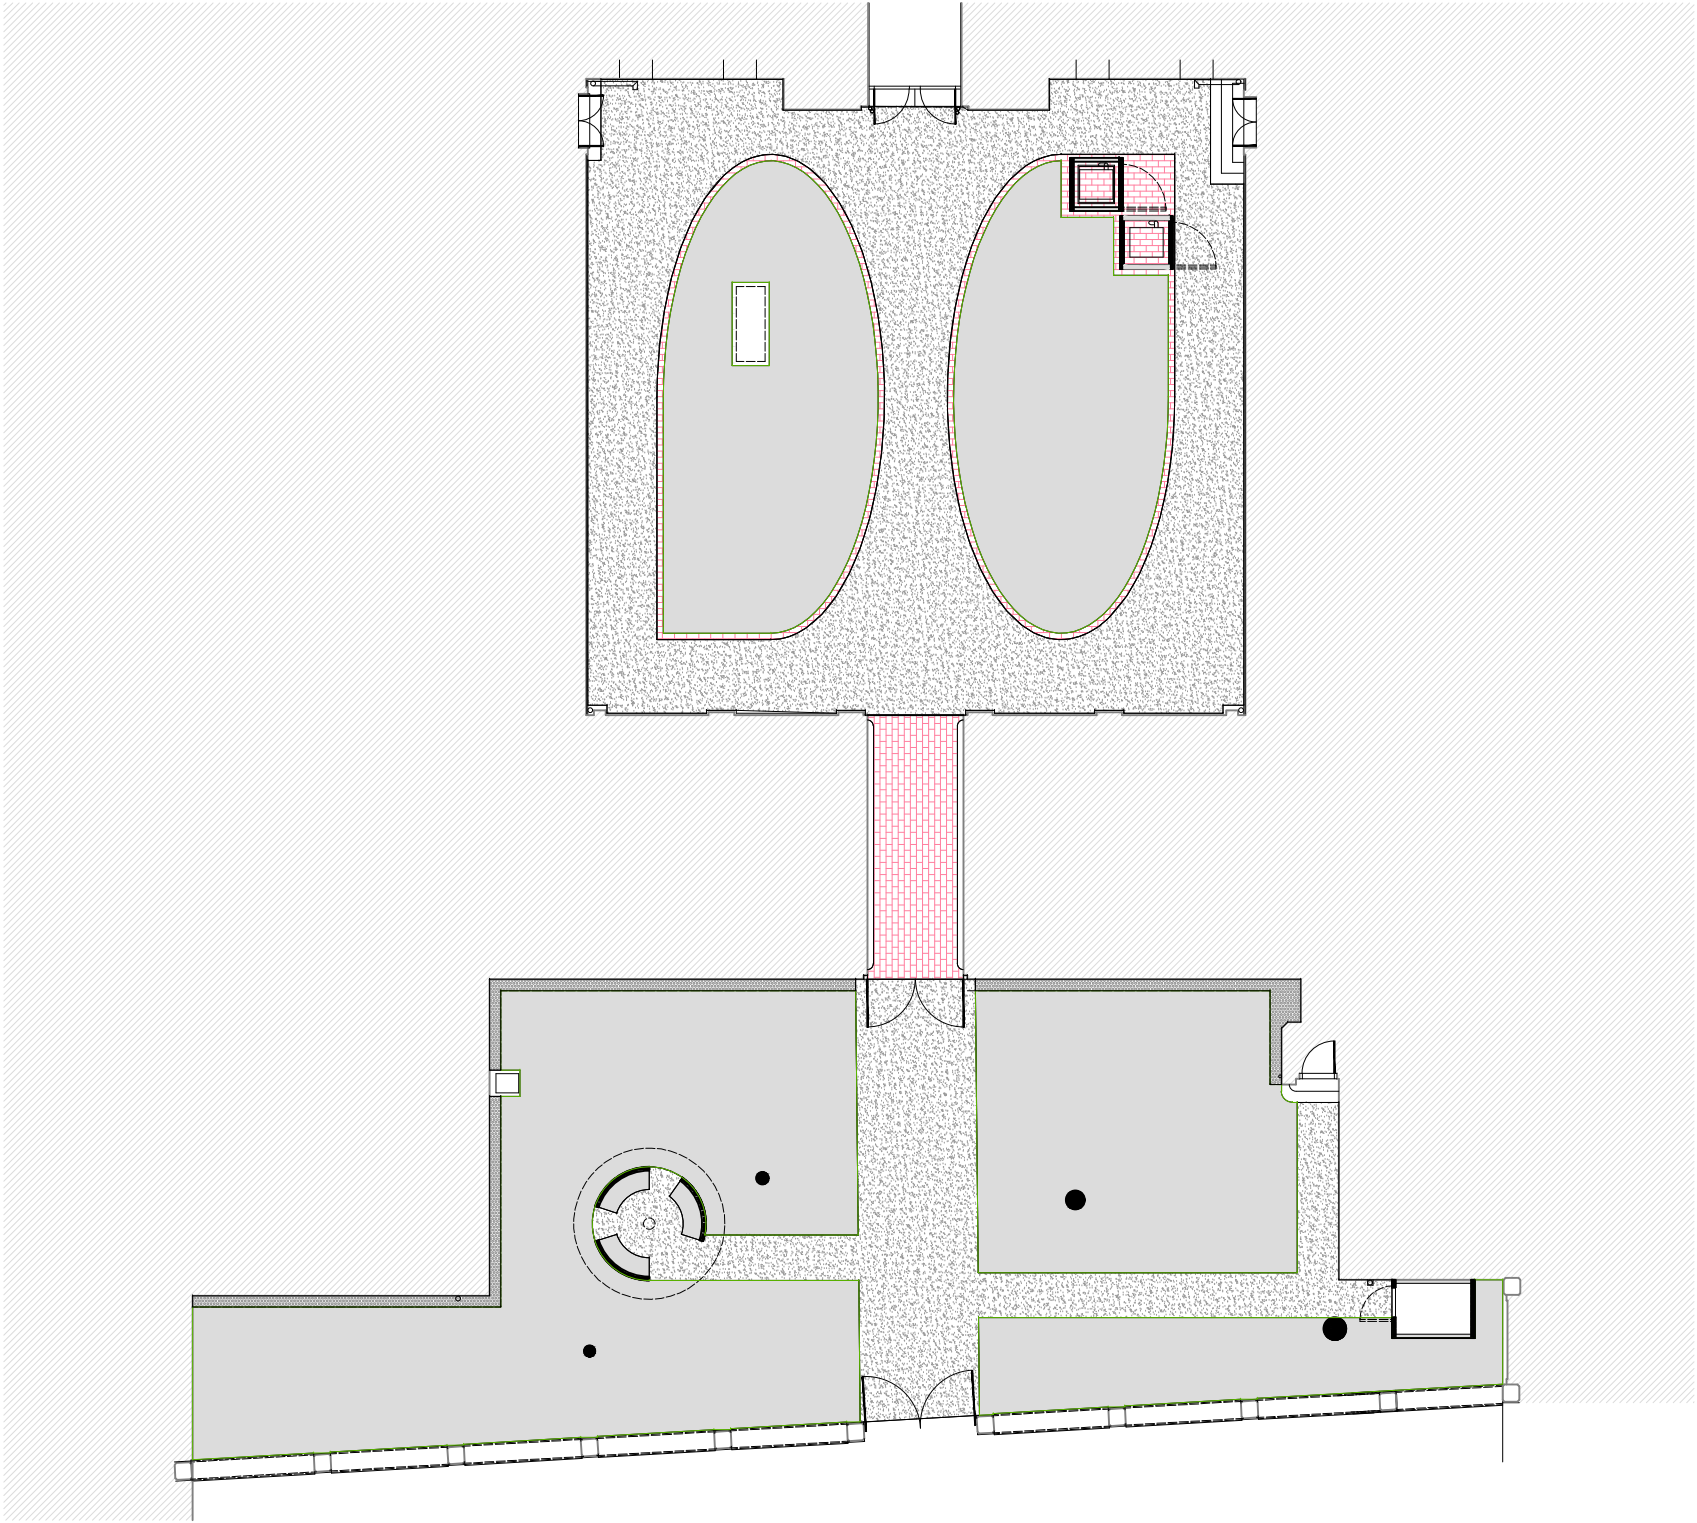

50 m

40 m

30 m

20 m

10 m

4 m

2 m

drveni vrtni el.	klinker pločice	stabilok	obrub nasip šljunka	hortikult. uređenje
20 m	33 m ²	216 m ²	11 m ²	330 m ²
			4 m	