


TEMELJNA STOPA


M 1:25

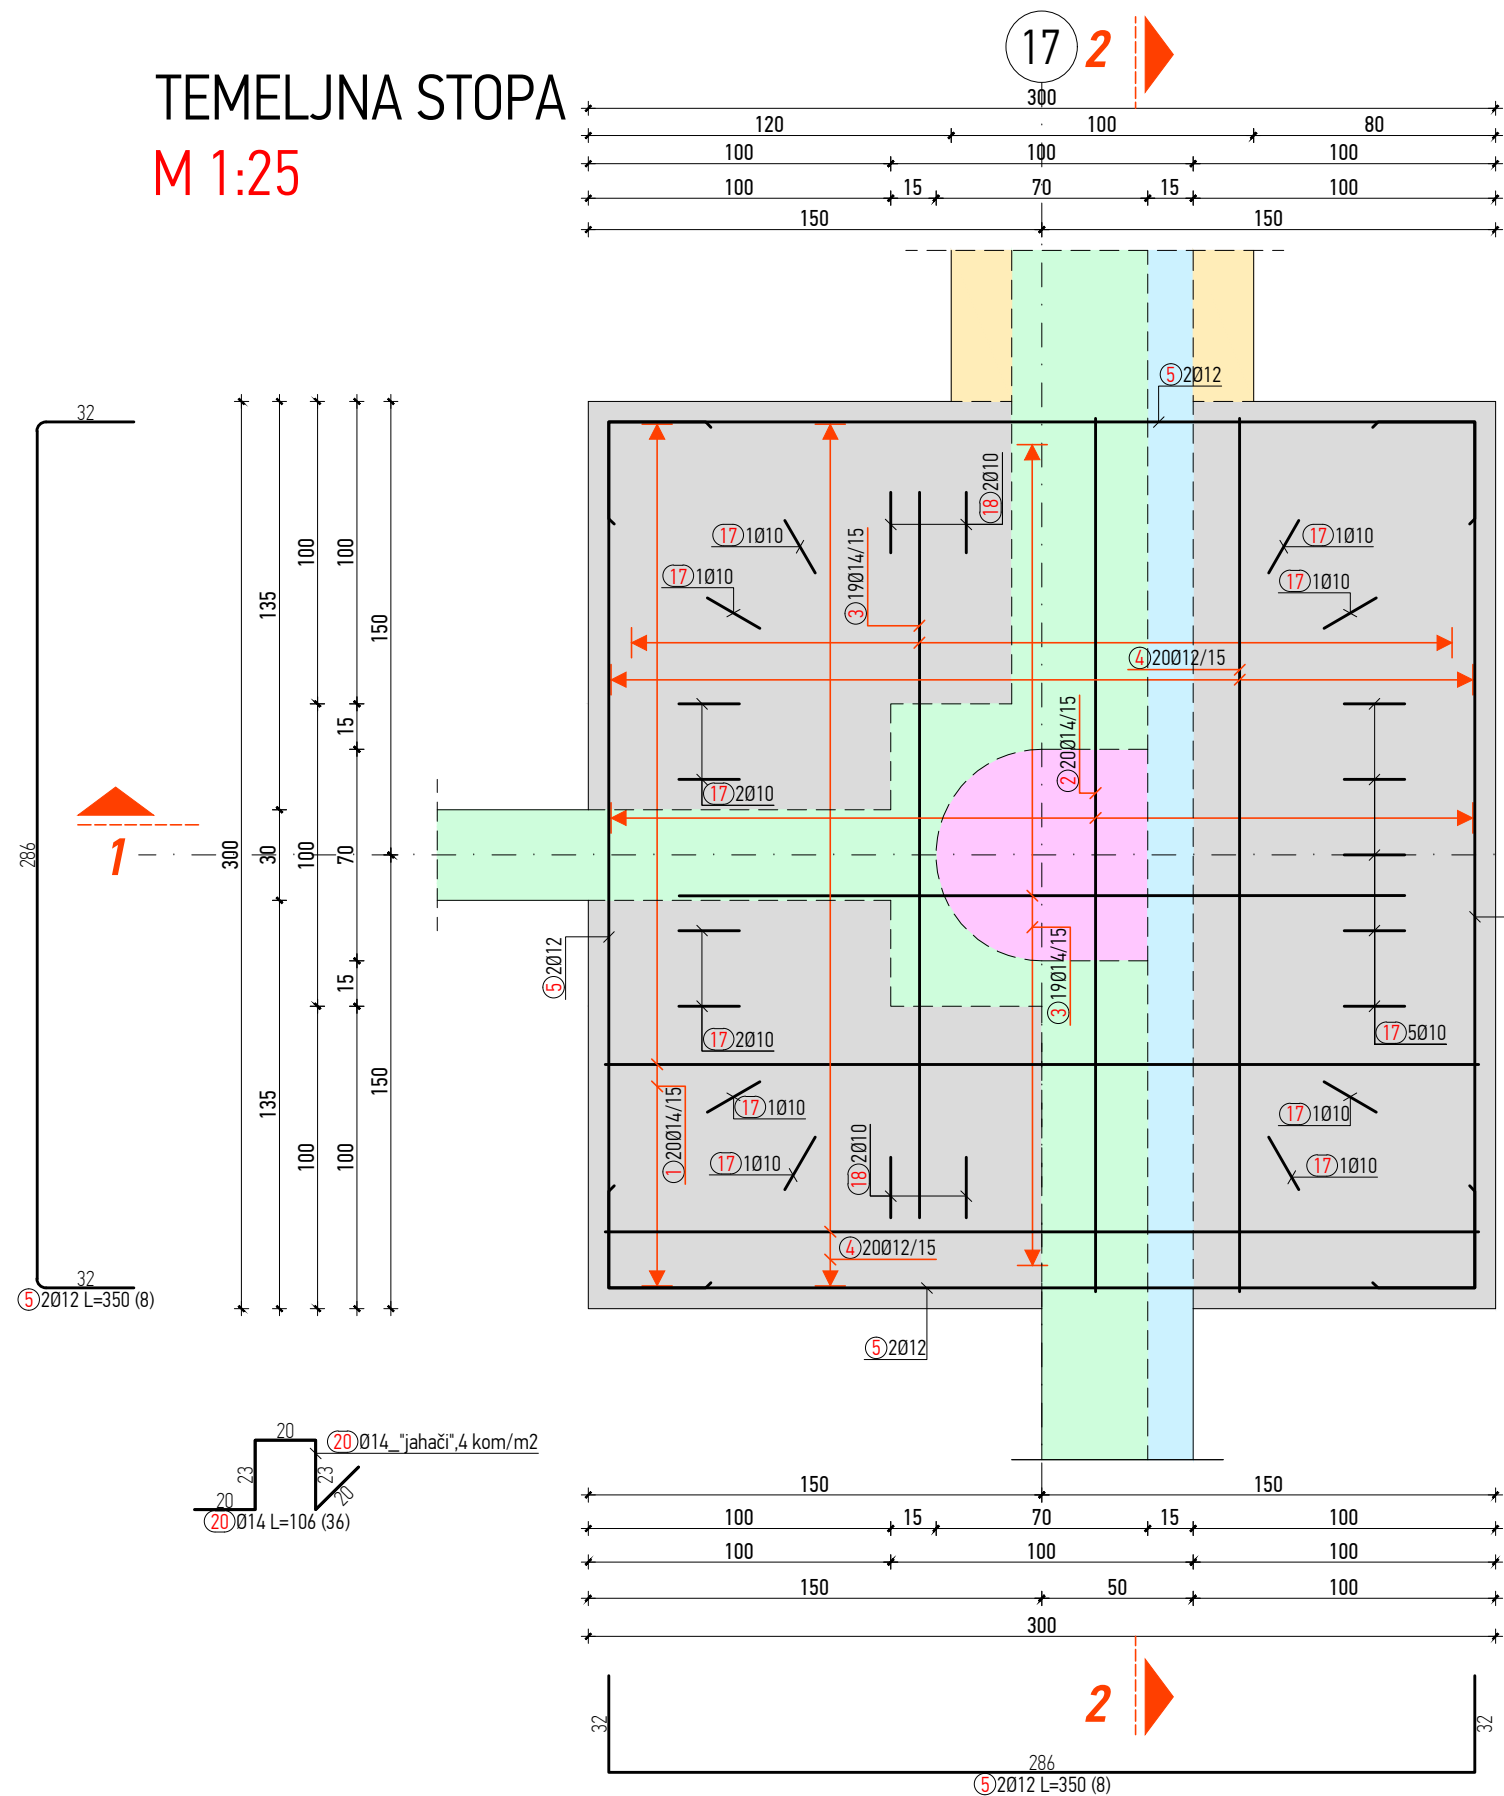

NAPOMENA:
PRIJE BETONIRANJA OBAVEZNO UGRADITI
ARMATURU PRIKAZANU NACRTIMA
TEMELJNIH GREDA !!!


NADTEMELJ

M 1:25

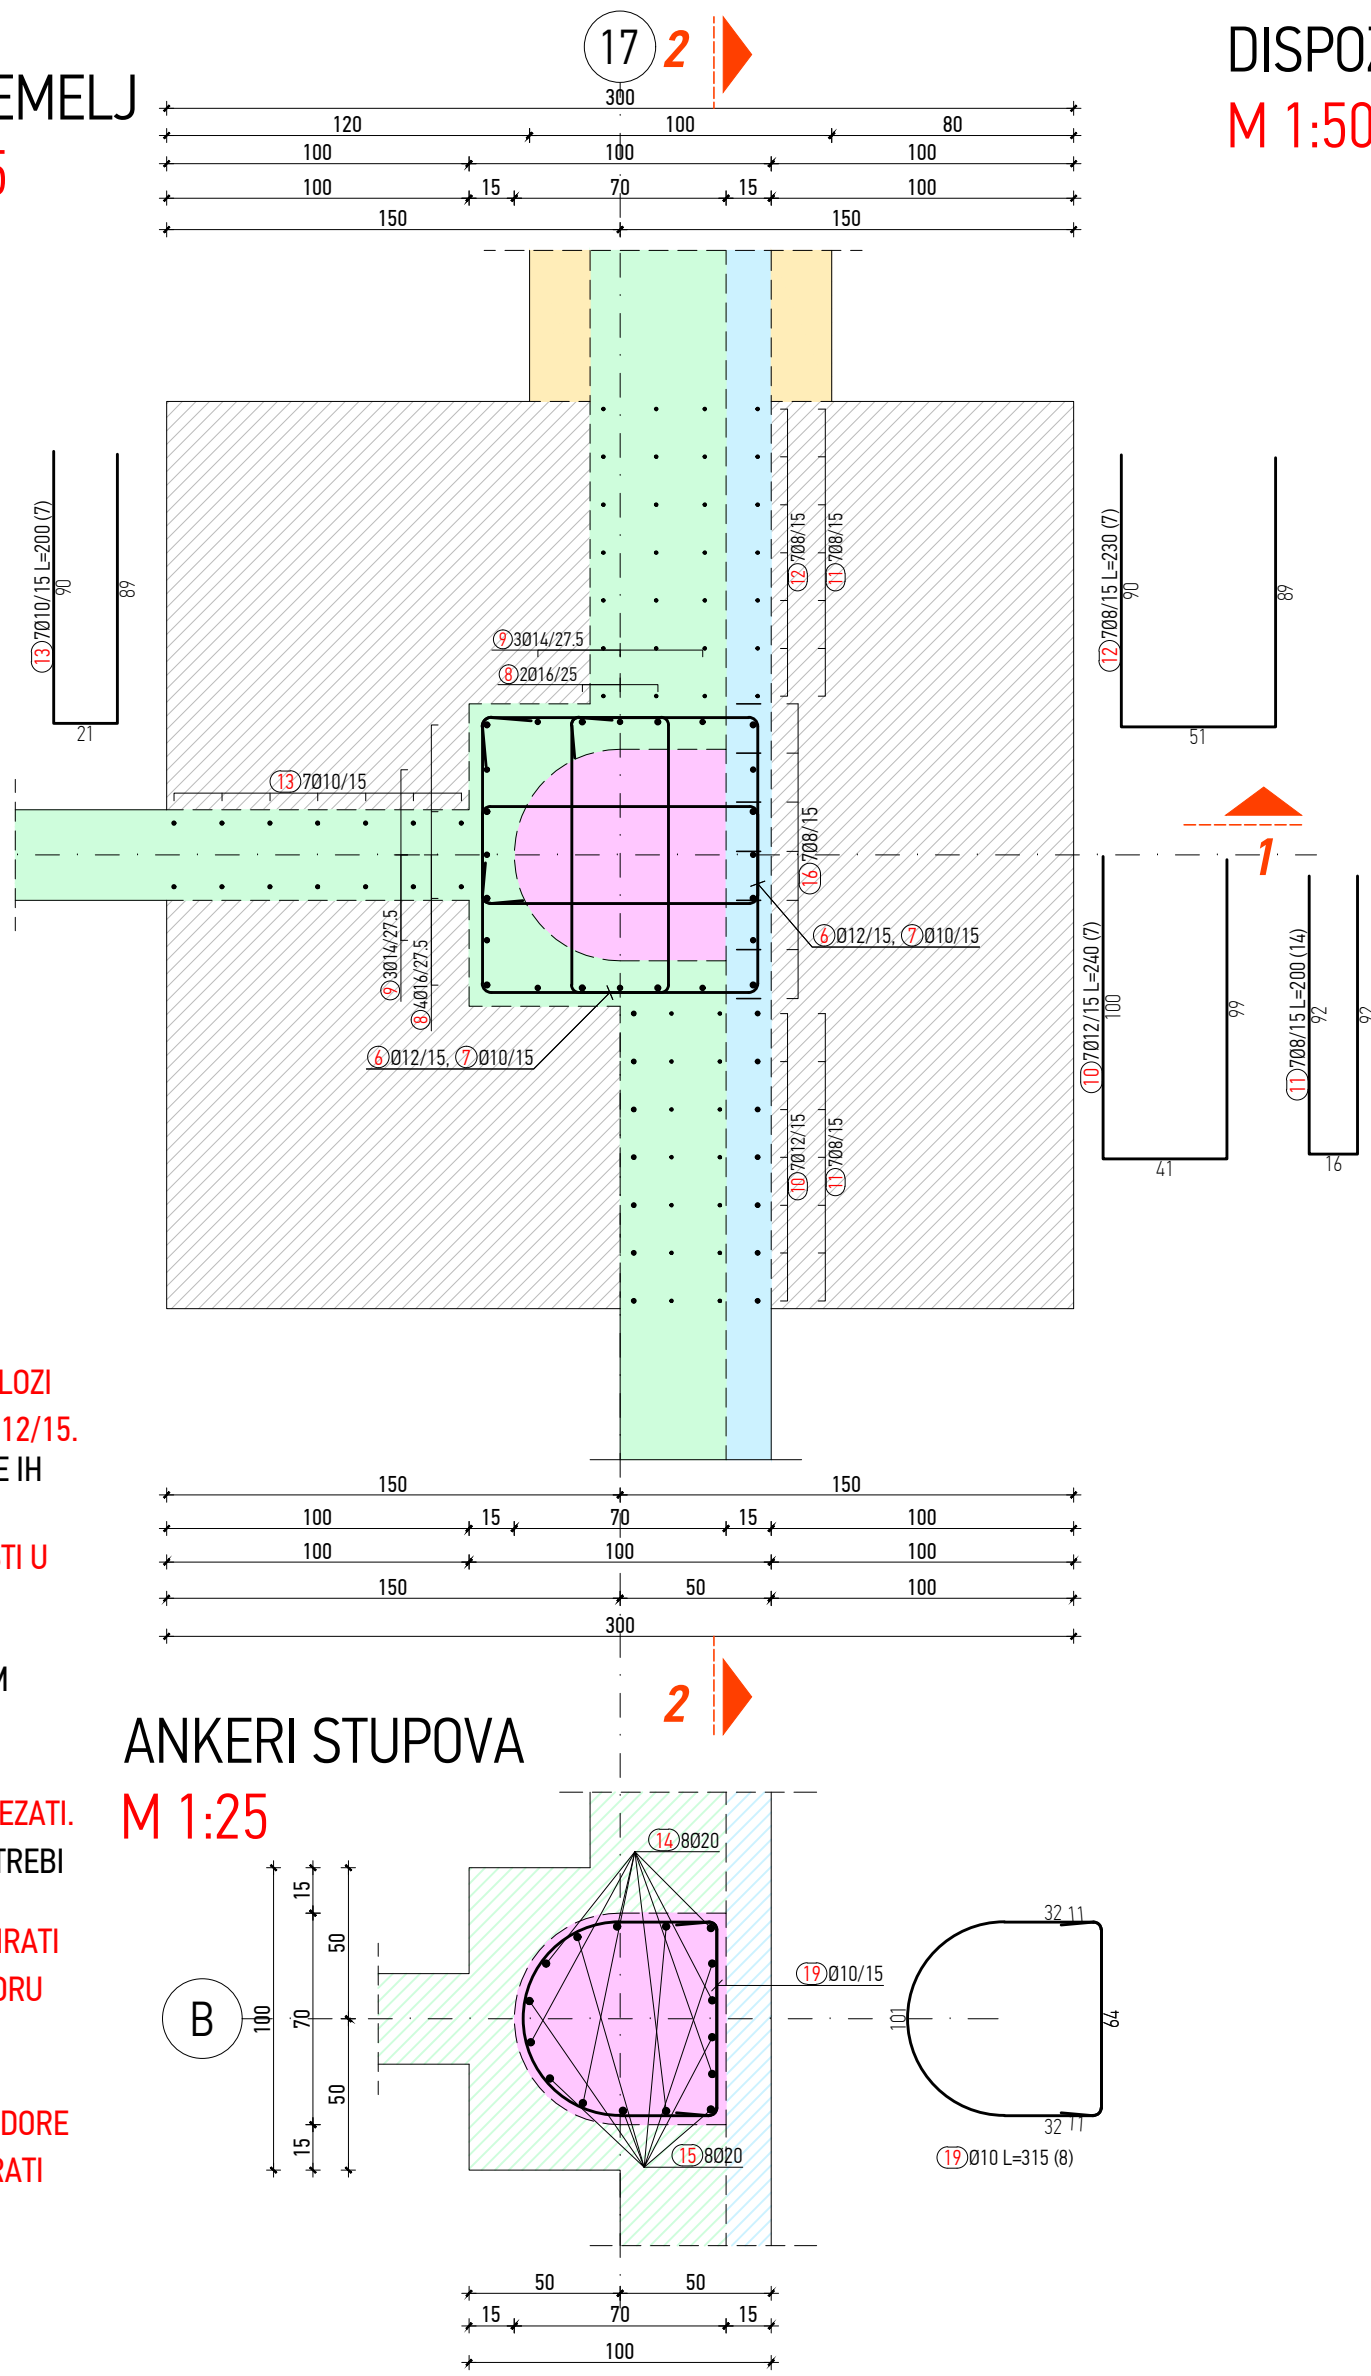


ANKERI STUPOVA

M 1:25

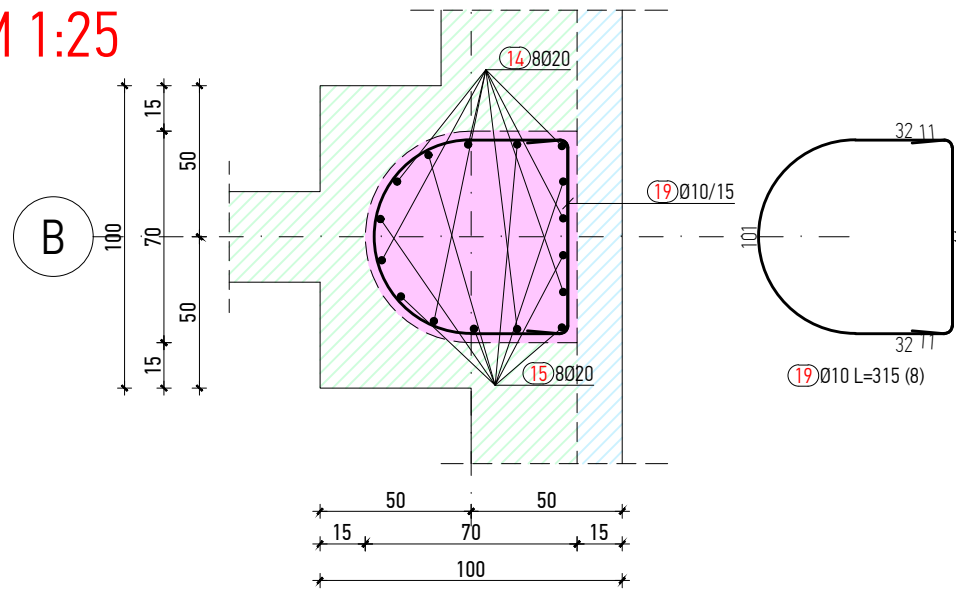


DISPOZICIJA


M 1:500

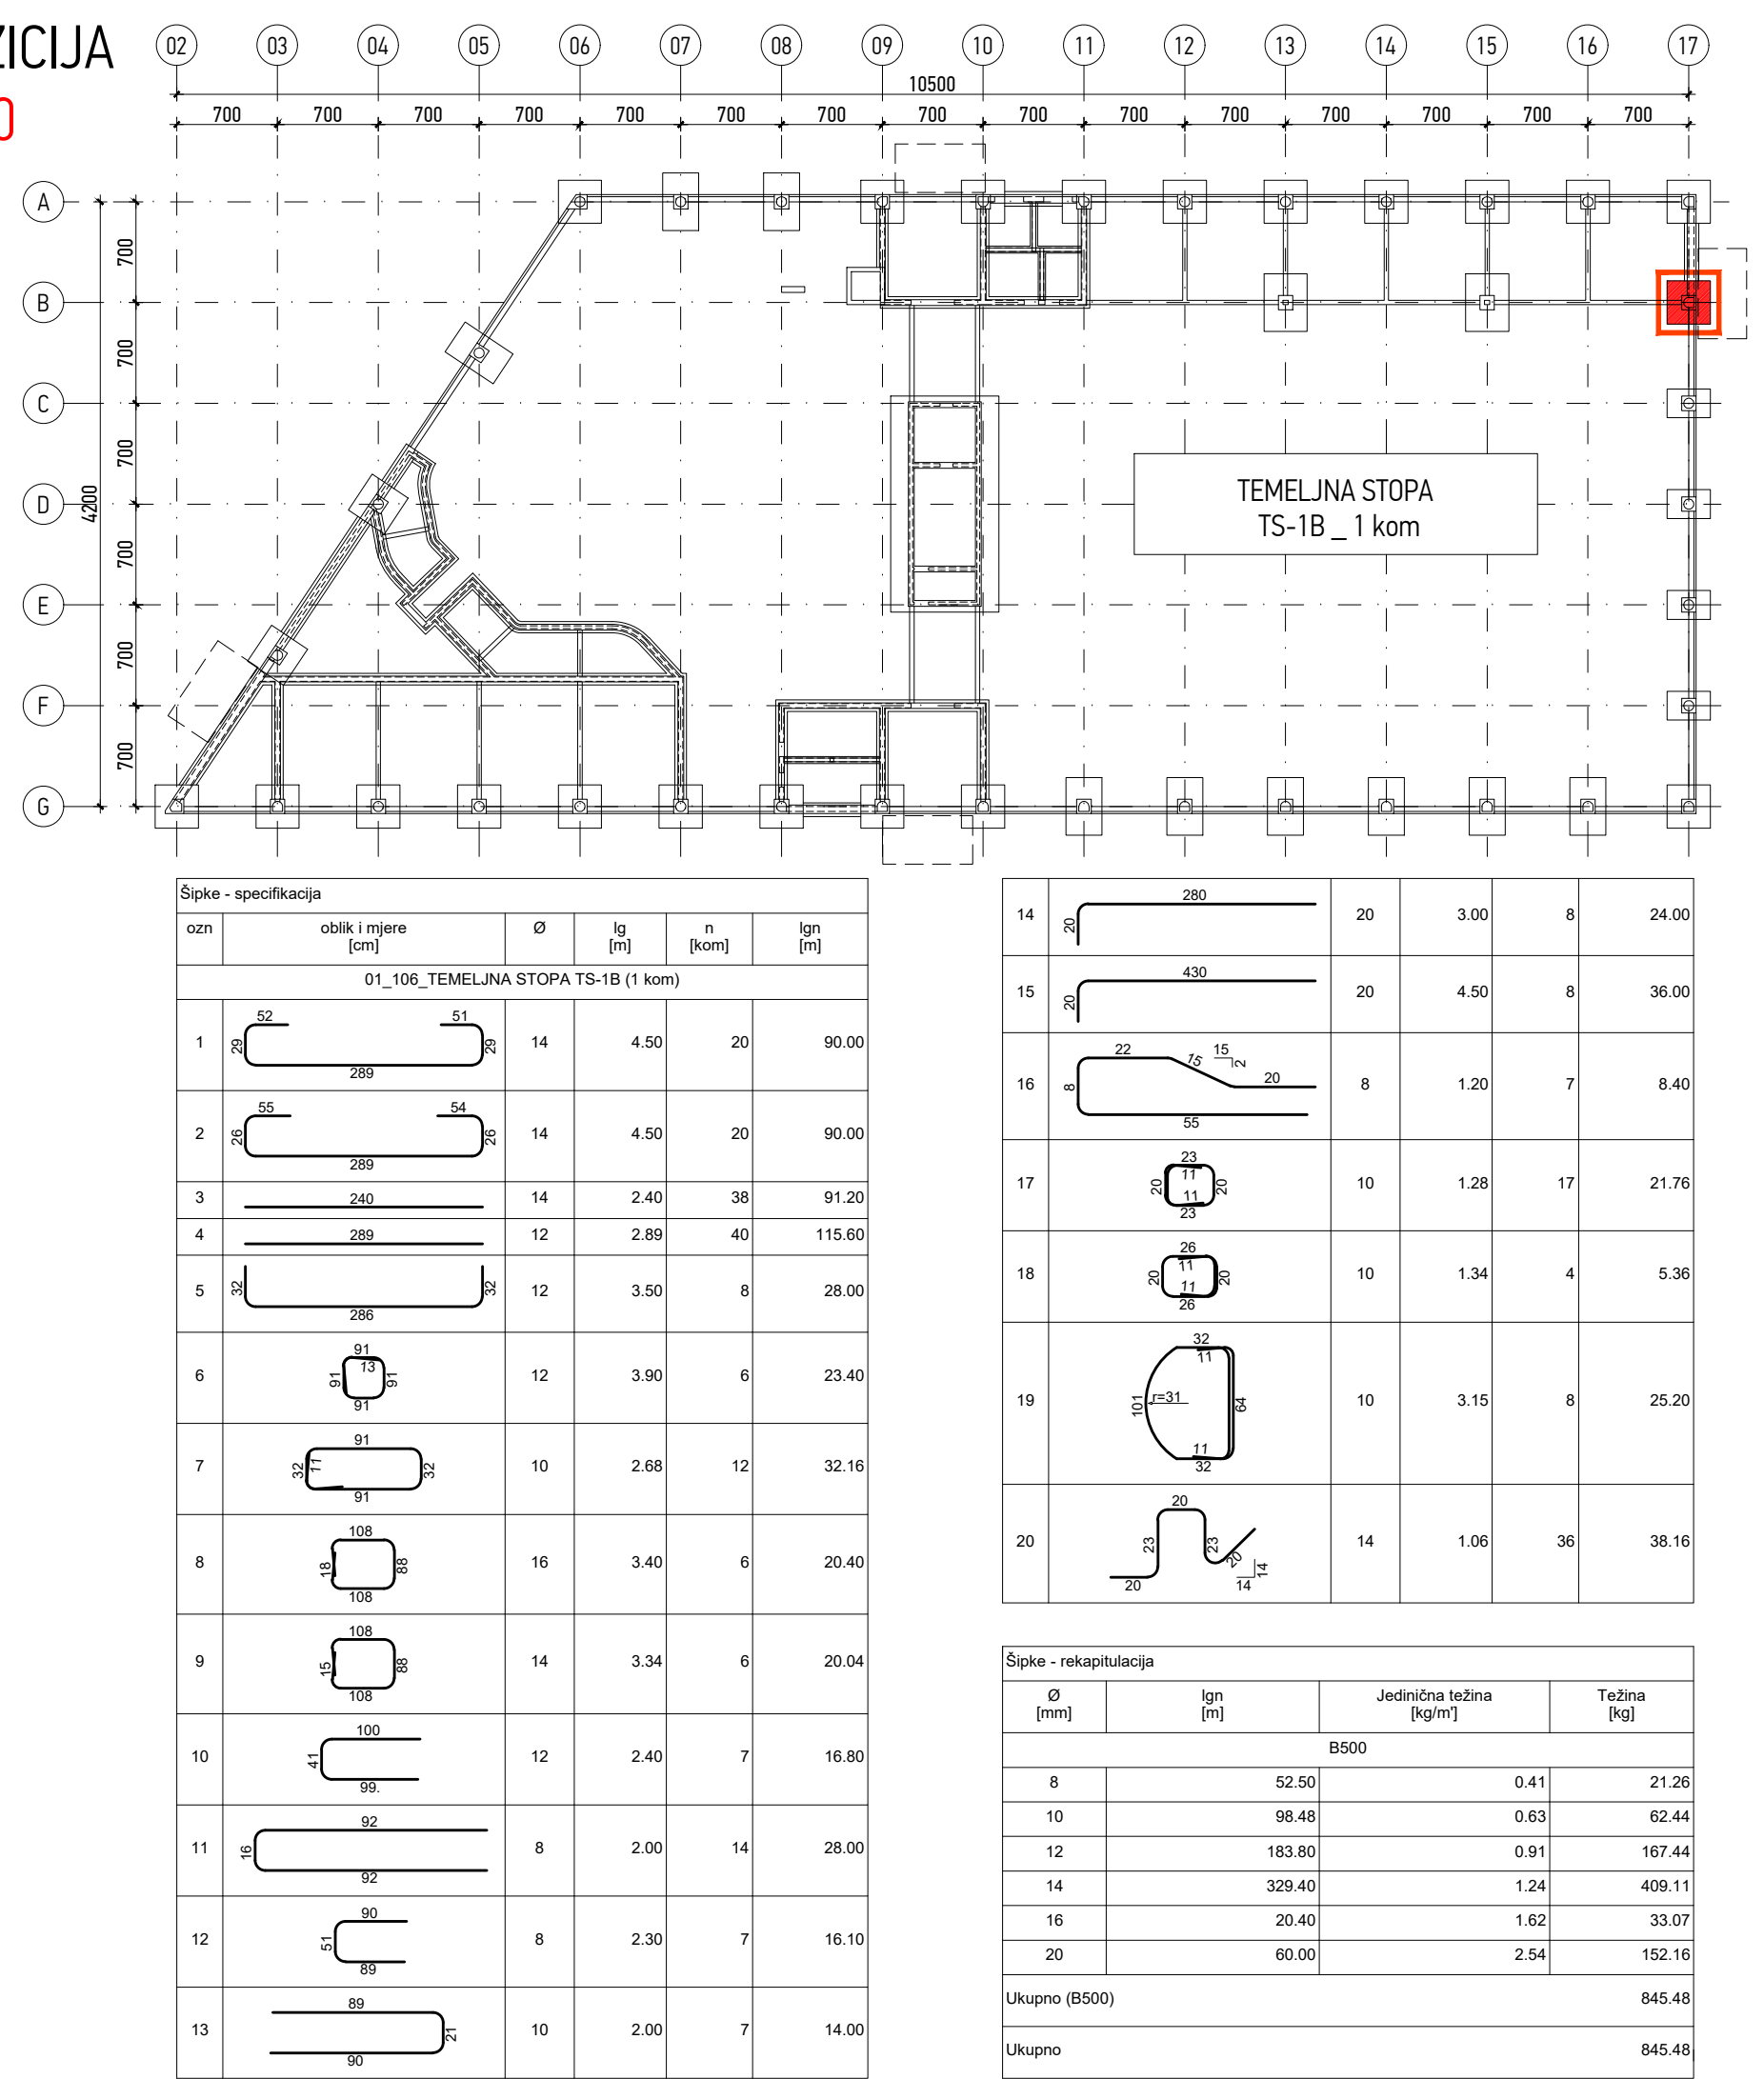

1-1
M=1:25

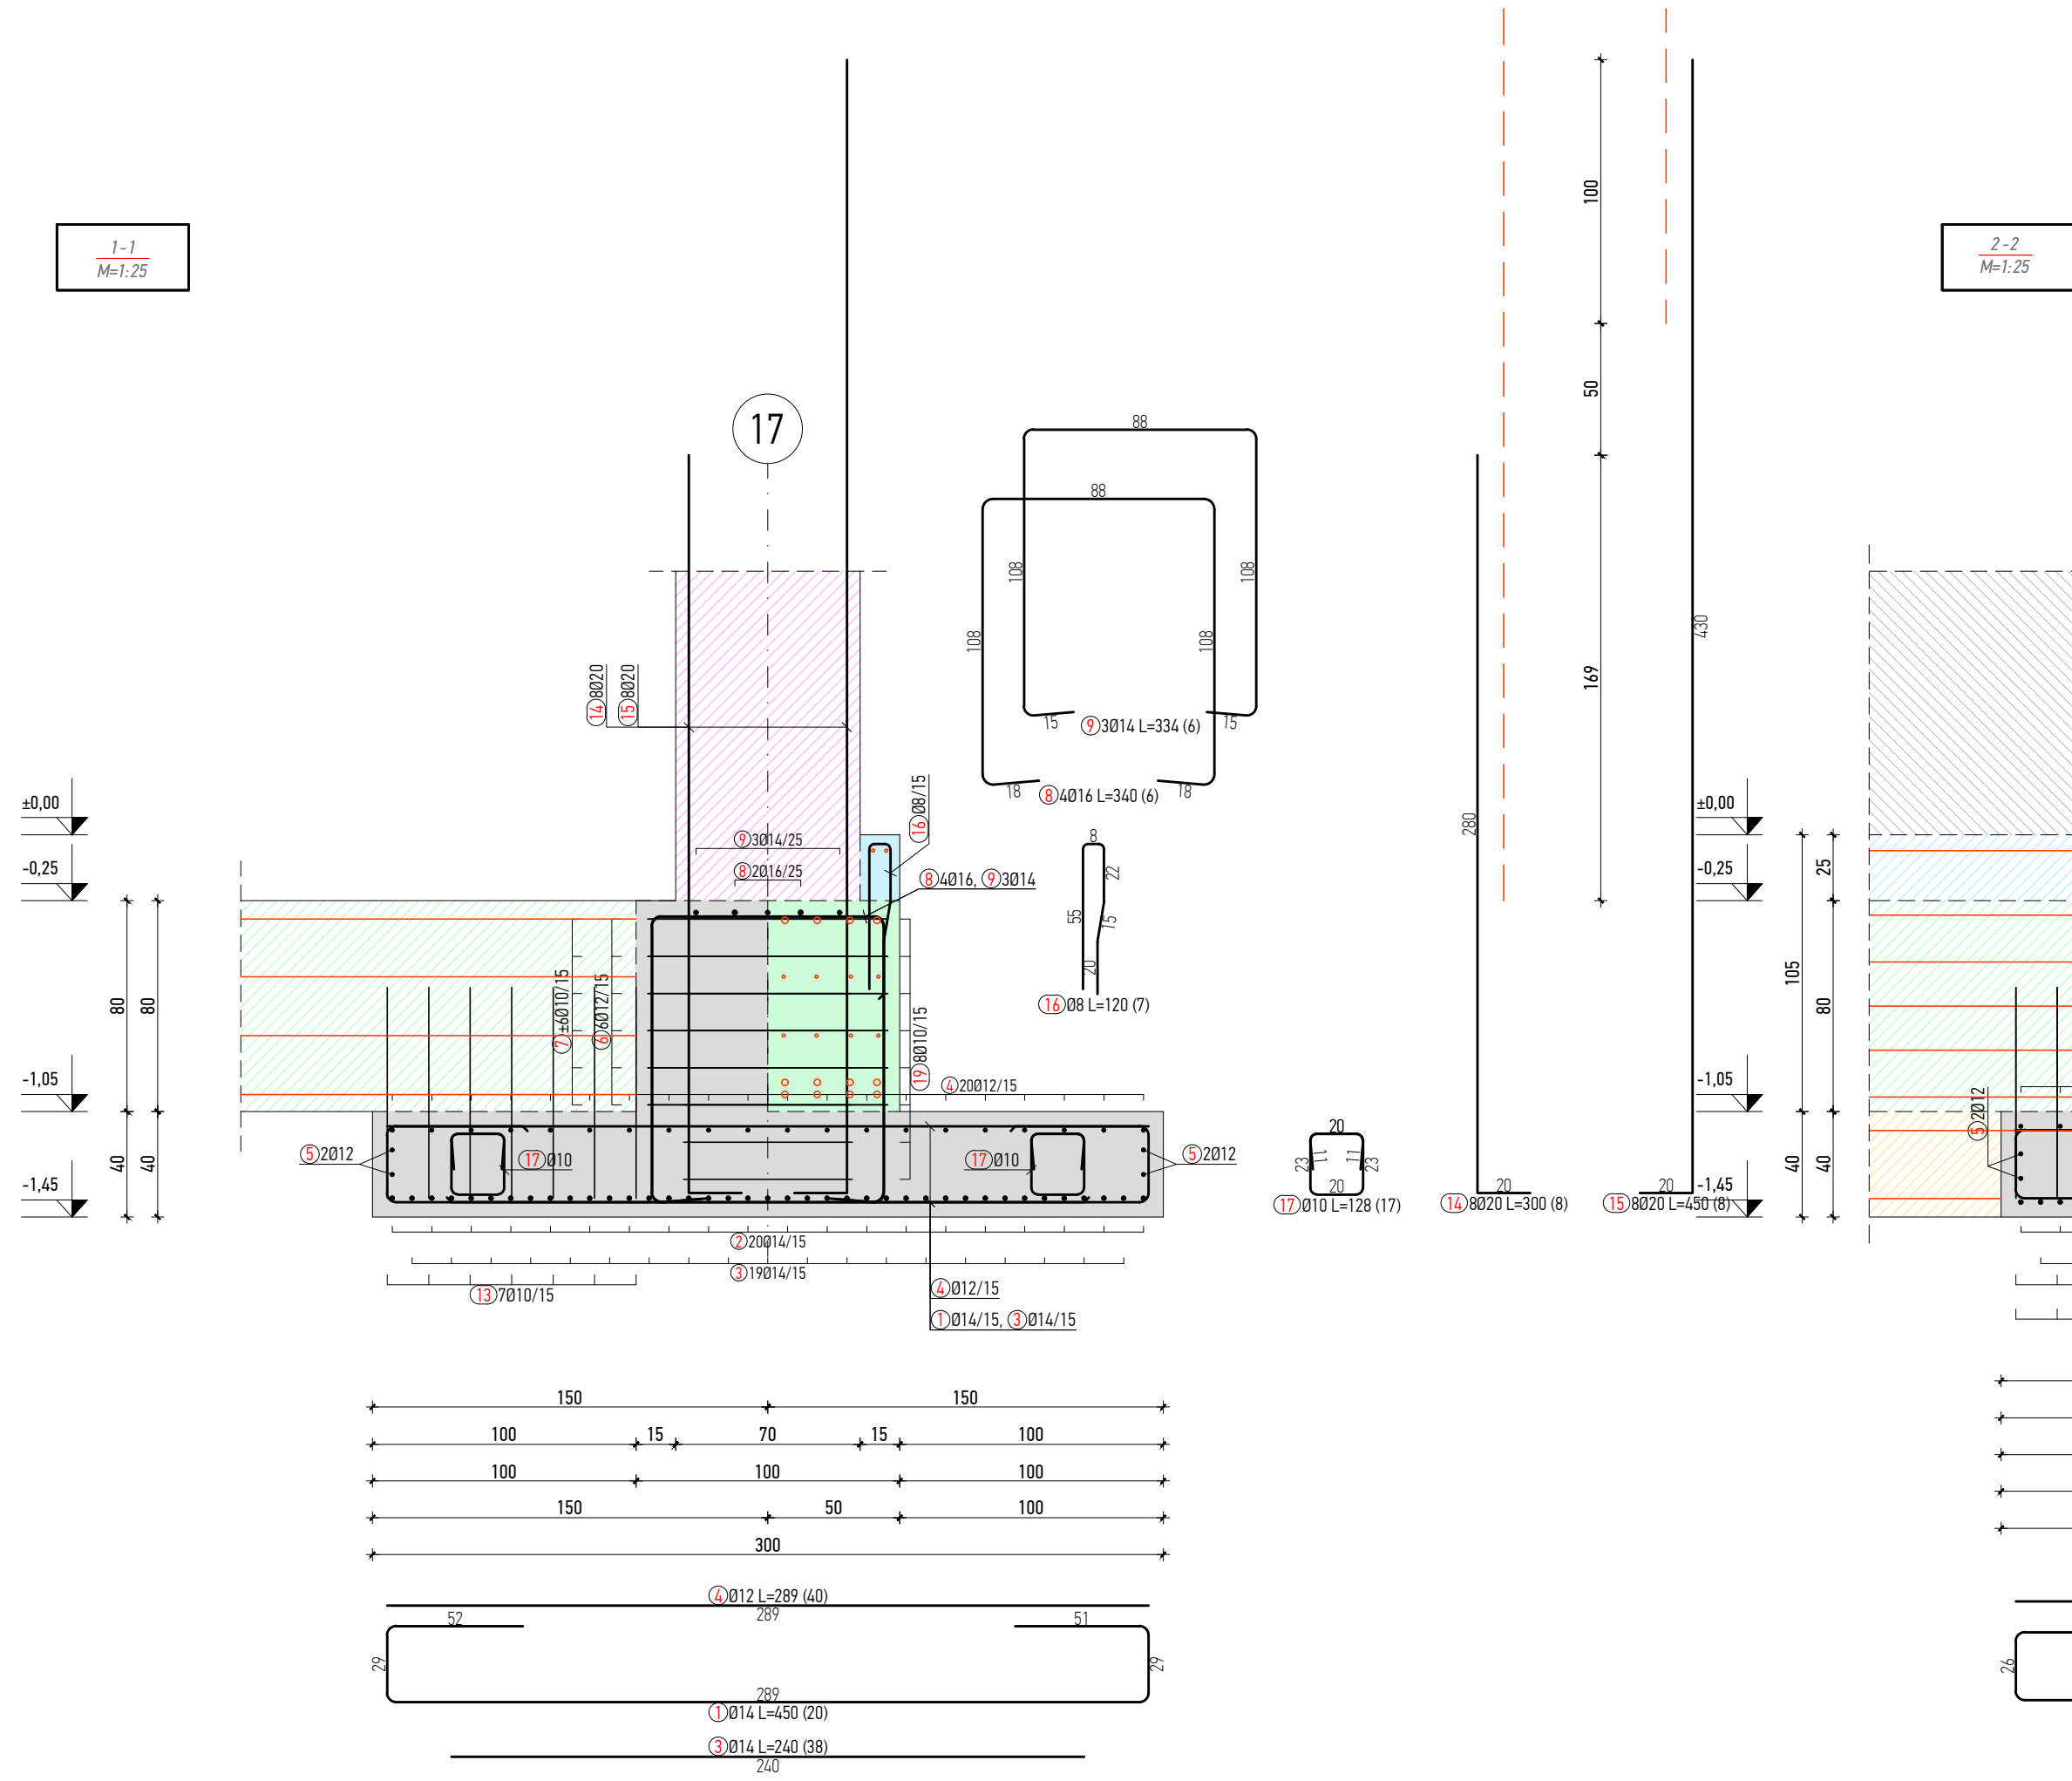

2-2
M=1:25

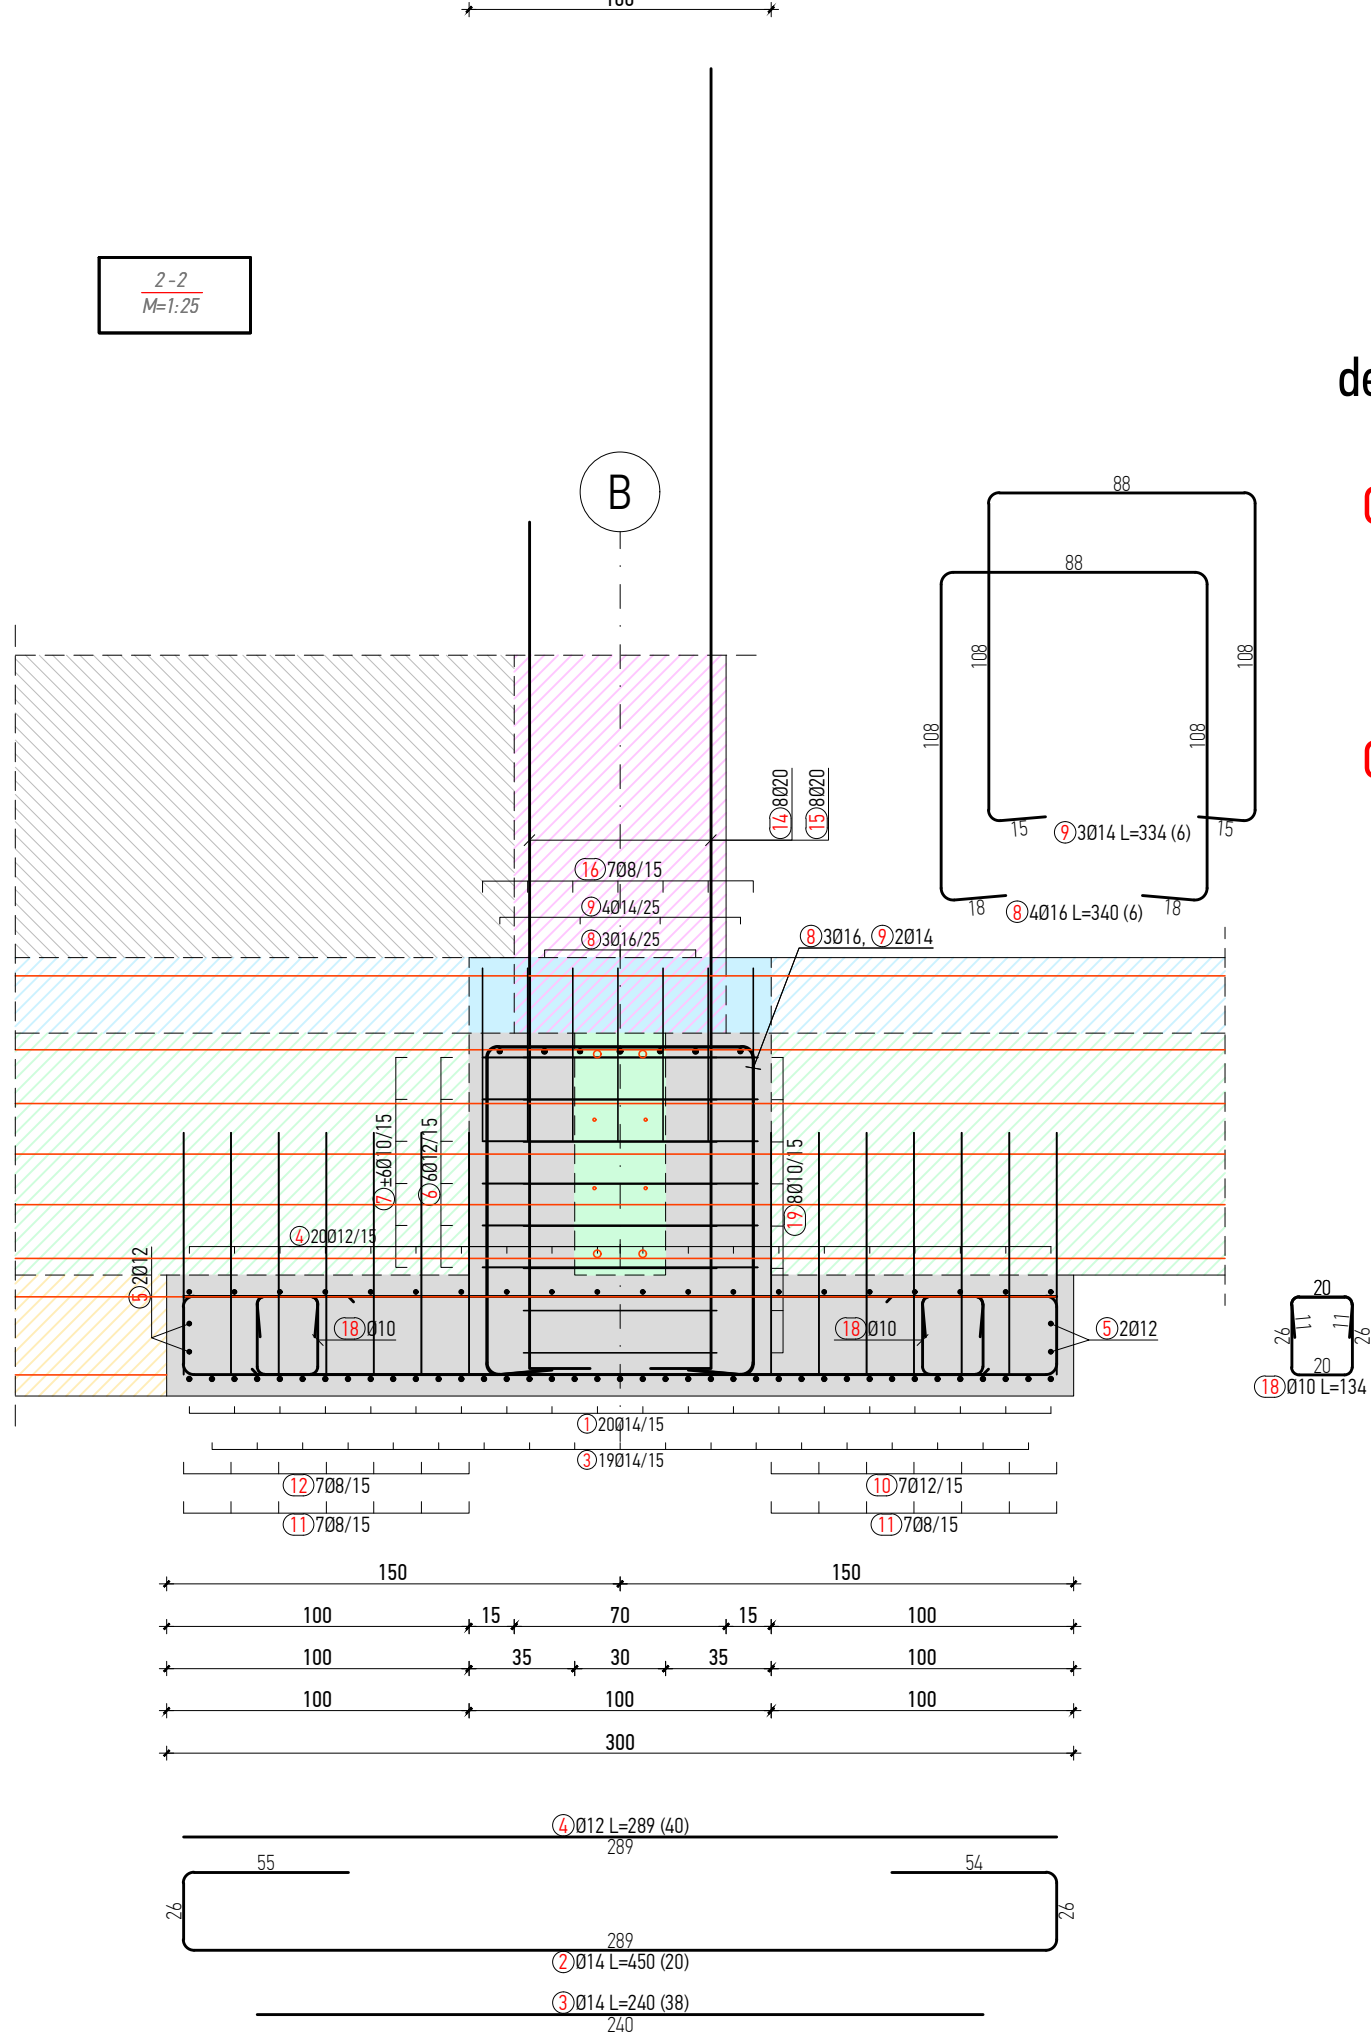

GRADIVO:

BETON: C25/30, XC2

ARMATURA:

ŠIPKE: B500B

debljina zaštitnog sloja:

TEMELJNA STOPA

Cnom=Cmin + ΔCdev

Cnom=4,0 + 1,0

Cnom=5,0 cm

NADTEMELJ

Cnom=Cmin + ΔCdev


Cnom=3,0 + 1,0

Cnom=4,0 cm

Investitor: Osječko-baranjska županija
Trg Ante Starčevića 2, 31000 Osijek HR
Grad Osijek
Franje Kuhača, 31000 Osijek HR

Lokacija zahvata: OSIJEK
k.č.br. 9701/7, k.o. Osijek

Zahvat u prostoru: IZGRADNJA POSLOVNE GRADEVINE
GOSPODARSKI CENTAR OSIJEK

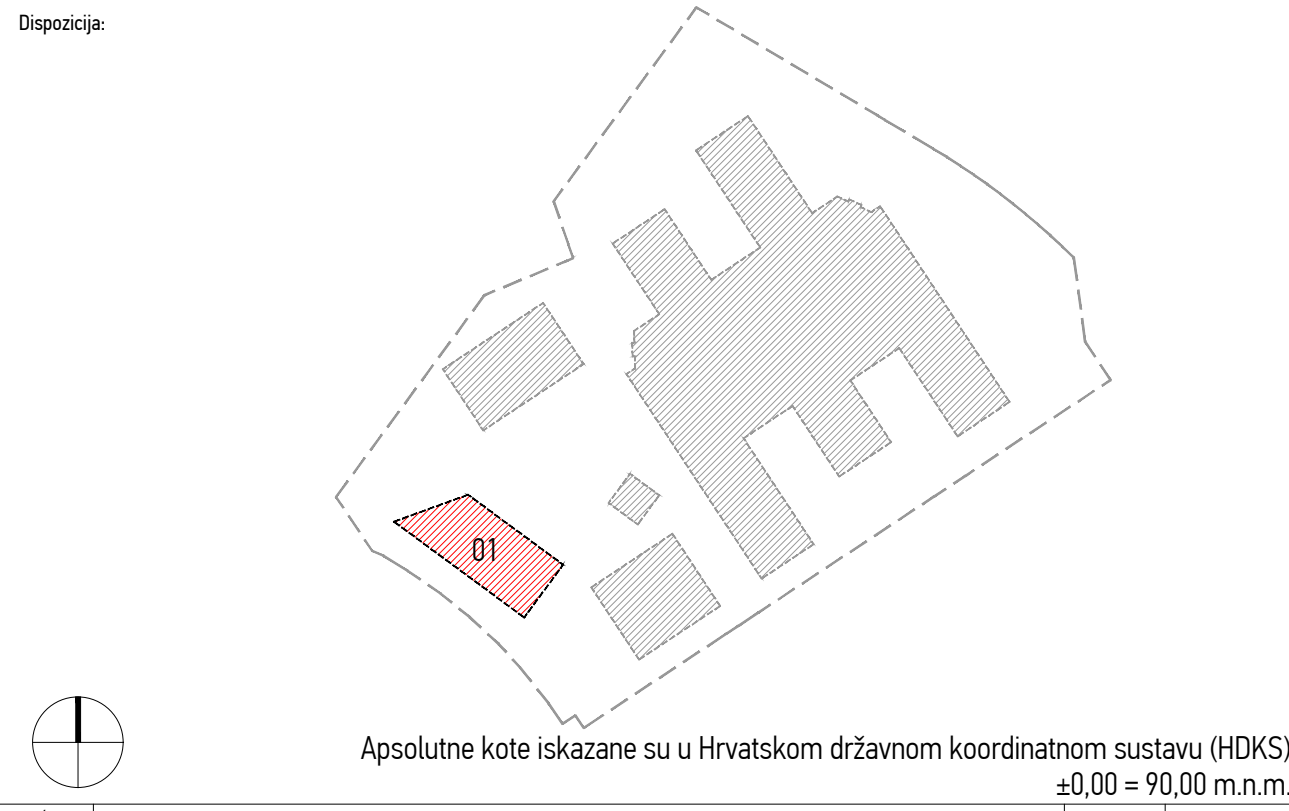

6			
5			
4			
3			
2			
1	Početna verzija		HD / 10.12.2020.
Verzija	Izmjena	Odobrio	Crtao/Datum

Naziv mape: IZVEDBENI PROJEKT PLANovi OPLATE I ARMATURE		Strukovna odrednica: GRAĐEVINSKI PROJEKT KONSTRUKCIJE	
Voditelj projekta: Siniša Berežić dipl.ing. grad.		Projektantski ured: SIRRAH projekt d.o.o. za projektiranje i nadzor	
Projektant: Marko Cindrić mag.ing.aedif.		SIRRAH projekt d.o.o. Ribarska 4, 31000 Osijek - HR OIB: 85629778085	
Suradnici: Zorislav Đurašević dipl.ing. grad.		Broj mape: MAPA 3	
Hrvoje Domazetović mag.ing.aedif.		Zajednička oznaka projekta: 17/2020	
Datum: Studeni 2020.		Oznaka projekta: 17/2020-3	

Šifra projekta: Faza projekta: Vrsta projekta: Oznaka crteža: Broj crteža: Sadržaj: GC 03 PK 01 106	Projekt Code: Project phase: Project type: Drawing mark: Drawing No: OBJEKT 01 TEMELJNA STOPA TS-1B	Verzija: Revisions: 01
---	--	------------------------

\\STORAGE\\data\\D\\P\\0340 - Gospodarski Centar\\1\\4_izvedbeni projekt\\projekti\\03_projekt konstrukcije\\ARMATURA\\01_TEMELJNA KONSTRUKCIJA