





M 1:25

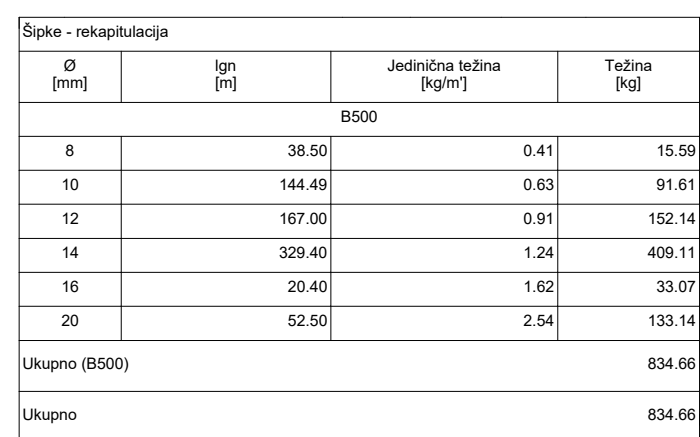

**PRIJE BETONIRANJA OBAVEZNO UGRADITI
ARMATURU PRIKAZANU NACRTIMA
TEMELJNIH GREDA !!!**

MINIMALNI PREKLOP ARMATURNIH ŠIPKI = 50 Ø
 PRODORE USKLADITI SA NACRTIMA INSTALACIJA. SVE PRODORE
 VEĆE OD 25x25 cm ADEKVATNO OJAČATI, ODNOSNO ARMIRATI
 PREMA POSEBNOM DETALJU.

M 1:25

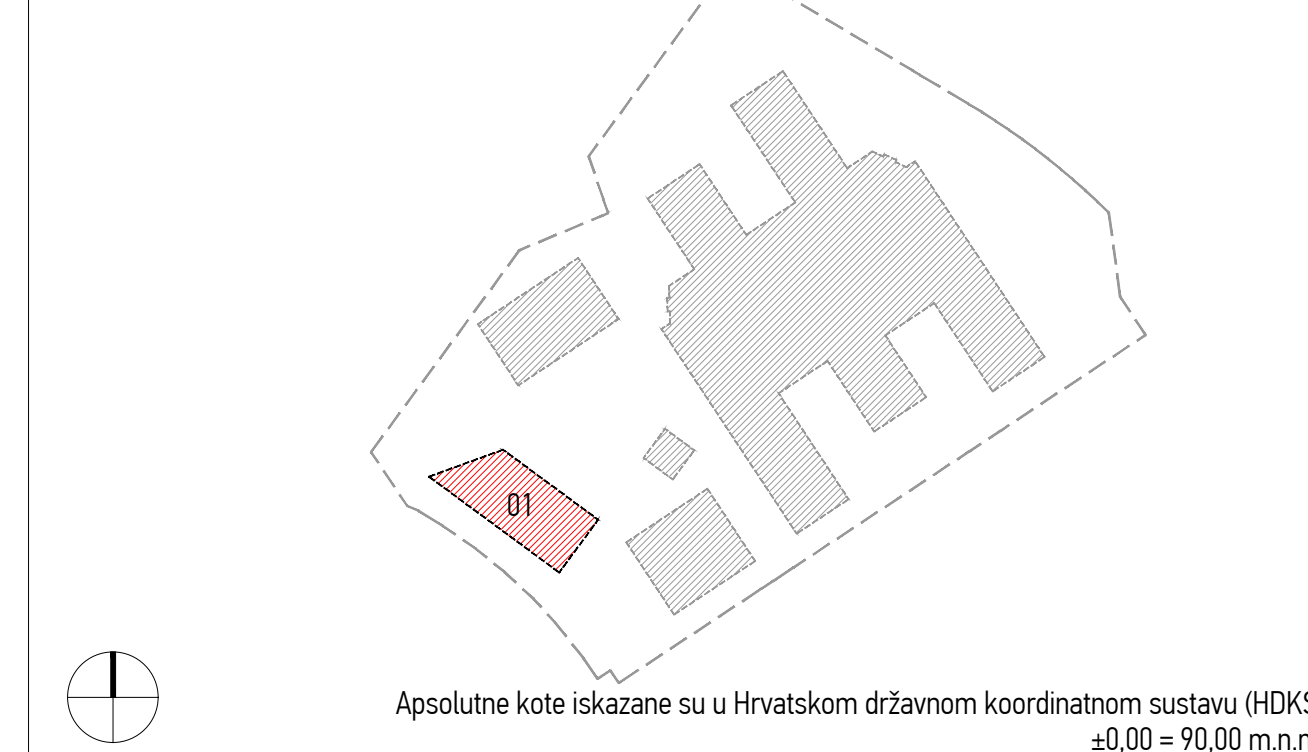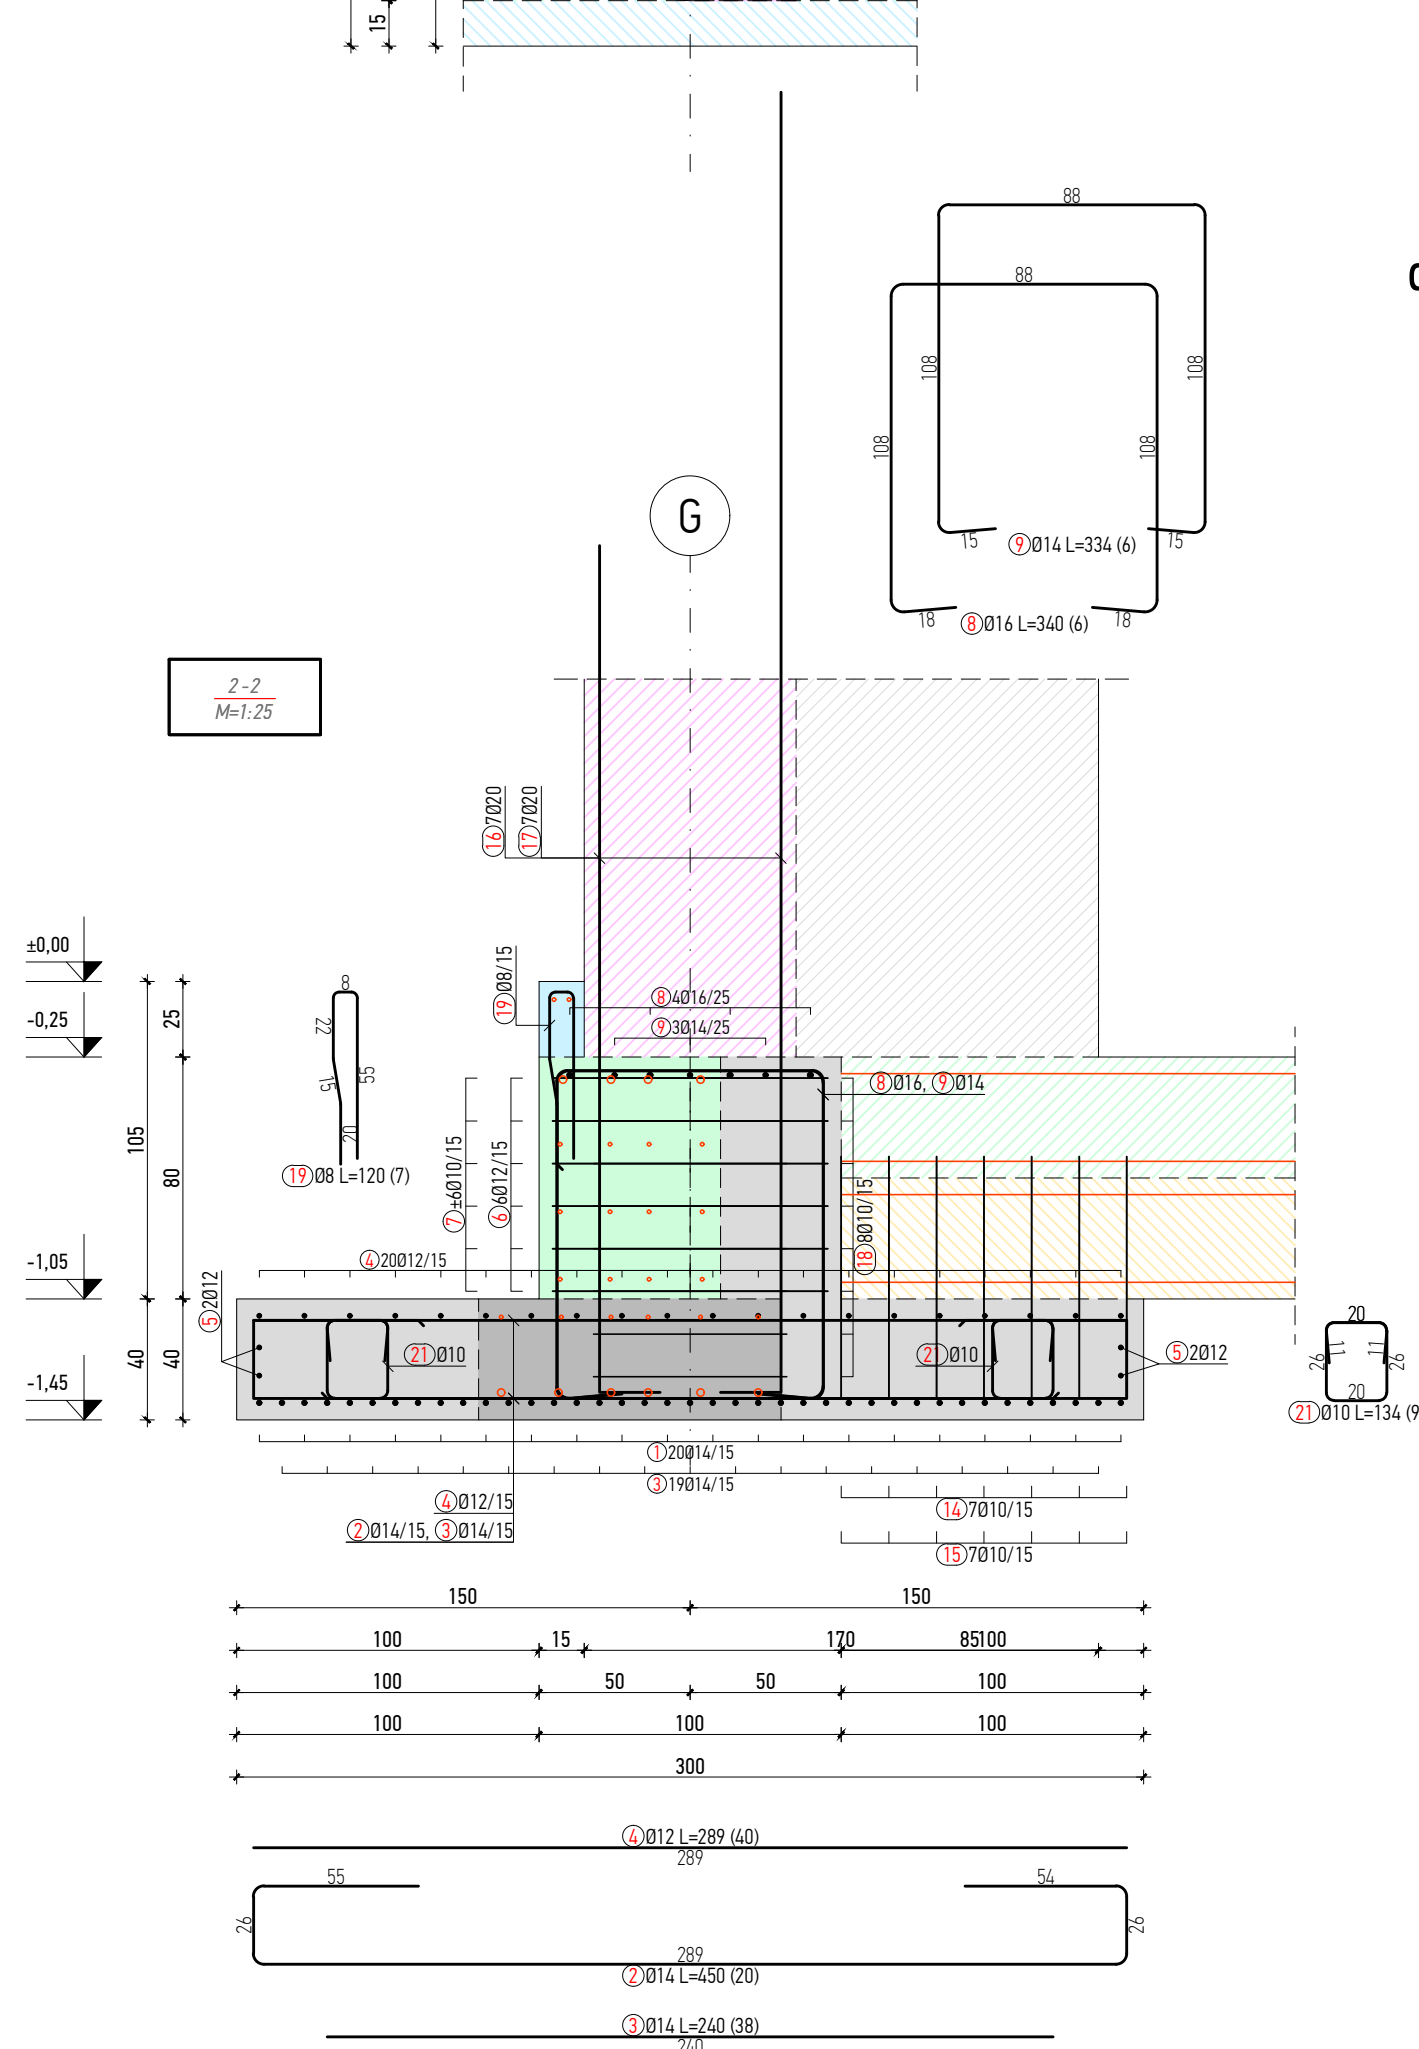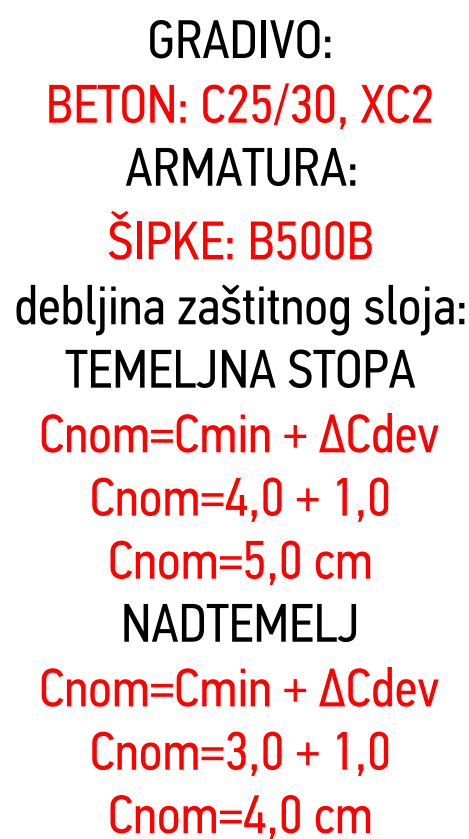

Sifra projekta: Project Code:	Faza projekta: Project phase:	Vrsta projekta: Project type:	Oznaka crteža: Drawing mark:	Broj crteža: Drawing No:	Sadržaj:	Verzija: Revis:
GC	03	PK	01	114	OBJEKT 01 TEMELJNA STOPA TS-1J	0
\\STORAGE01\DATA\I-0340 - Gospodarski Centar\114_ izvedbeni projekt\projekti\03_projekt konstrukcije\ARMATURA\01_TEMELJNA KONSTRUKCIJA						

\\STORAGE\data1 (D:)P 0340 - Gospodarski Centar\14_izvedbeni projekt\projekti\03_projekt konstrukcije\ARMATURA\01_TEMELJNA KONSTRUKCIJA