


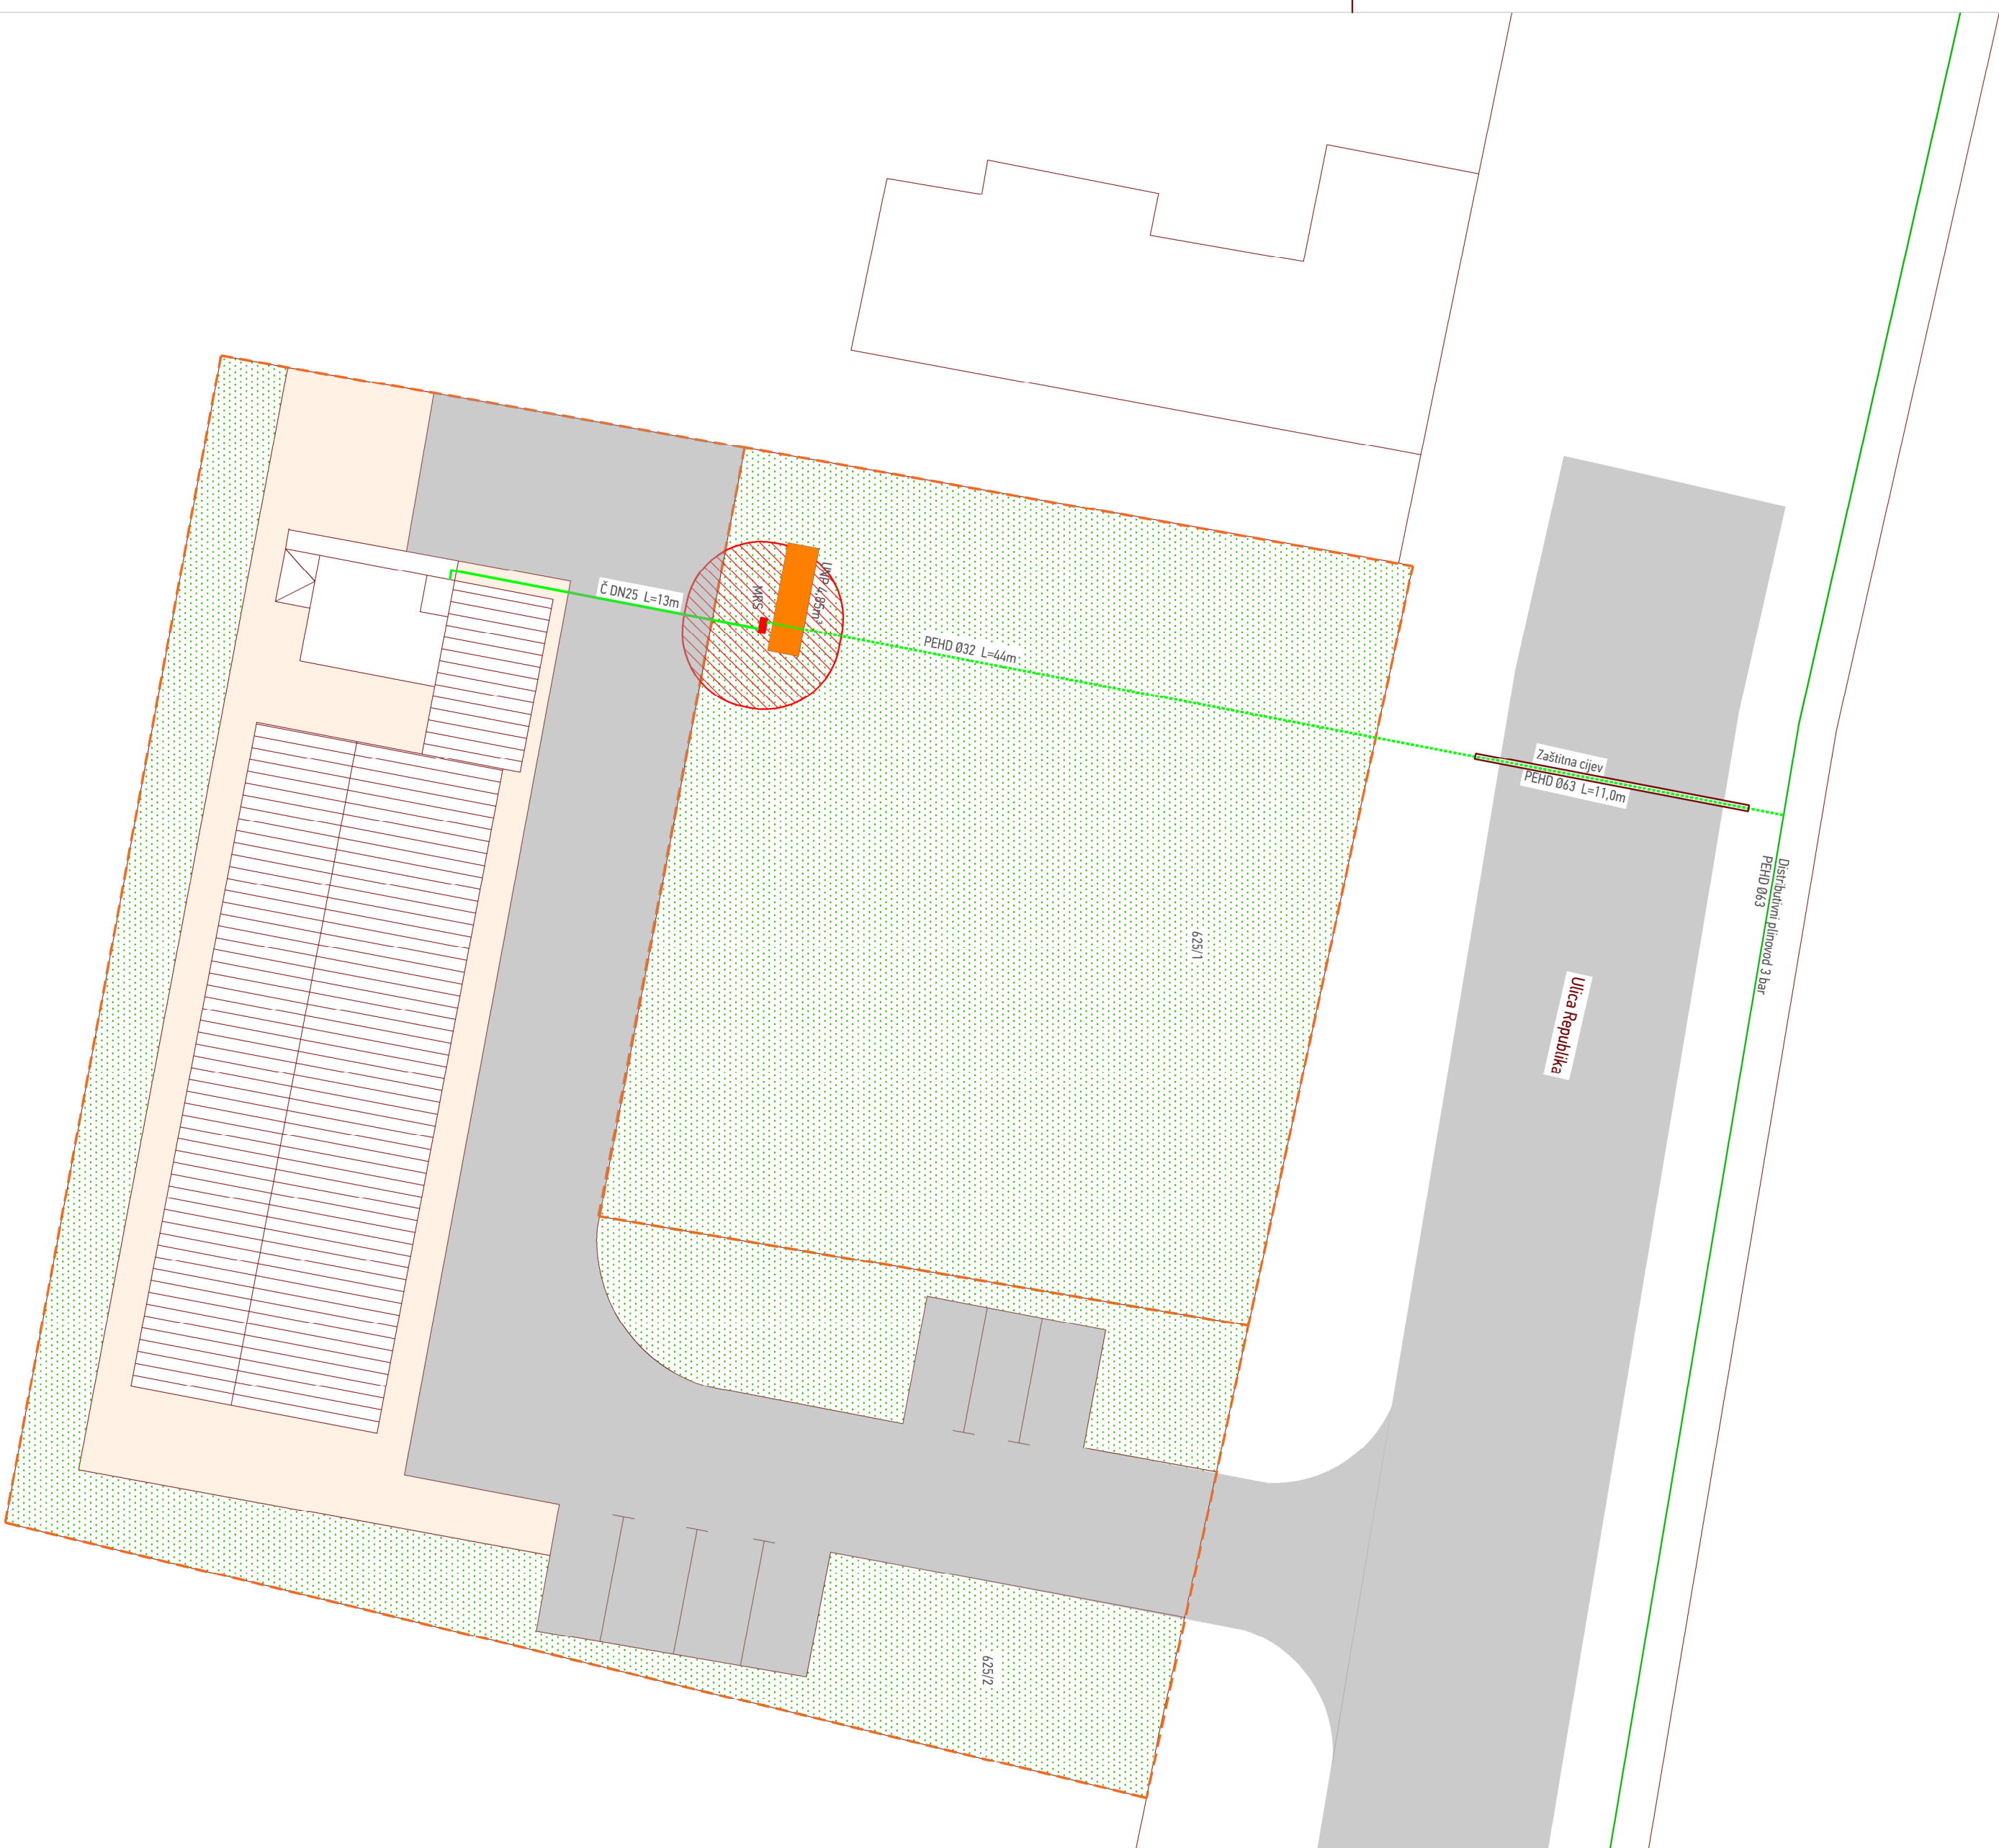

ime investitora	Dom zdravlja Beli Manastir, Školska 5 OIB: 04778716086	naziv projekta	GLAVNI PROJEKT
naziv građevine	Ambulanta Topolje Ul. Republike 13c, k.č.br. 625/1, 625/2 k.o. Topolje	strukovna odrednica projekta	STROJARSKI PROJEKT

Legenda:

- Plinski priključak PEHD Ø32
- Plinska instalacija - postloječa
- Distributivni plinovod PEHD Ø63
- MRS Omarré 600x600
- regulator tlaka 3bar...22mbar
- plinovod G 47
- - - - - Granica parcele

Napomena:

MRS a je samostojeća

UNP spremnik se demontira uklanjanja.

-  Zelena površina
-  Asfalt
-  Betonska galanderija

[illegible]