


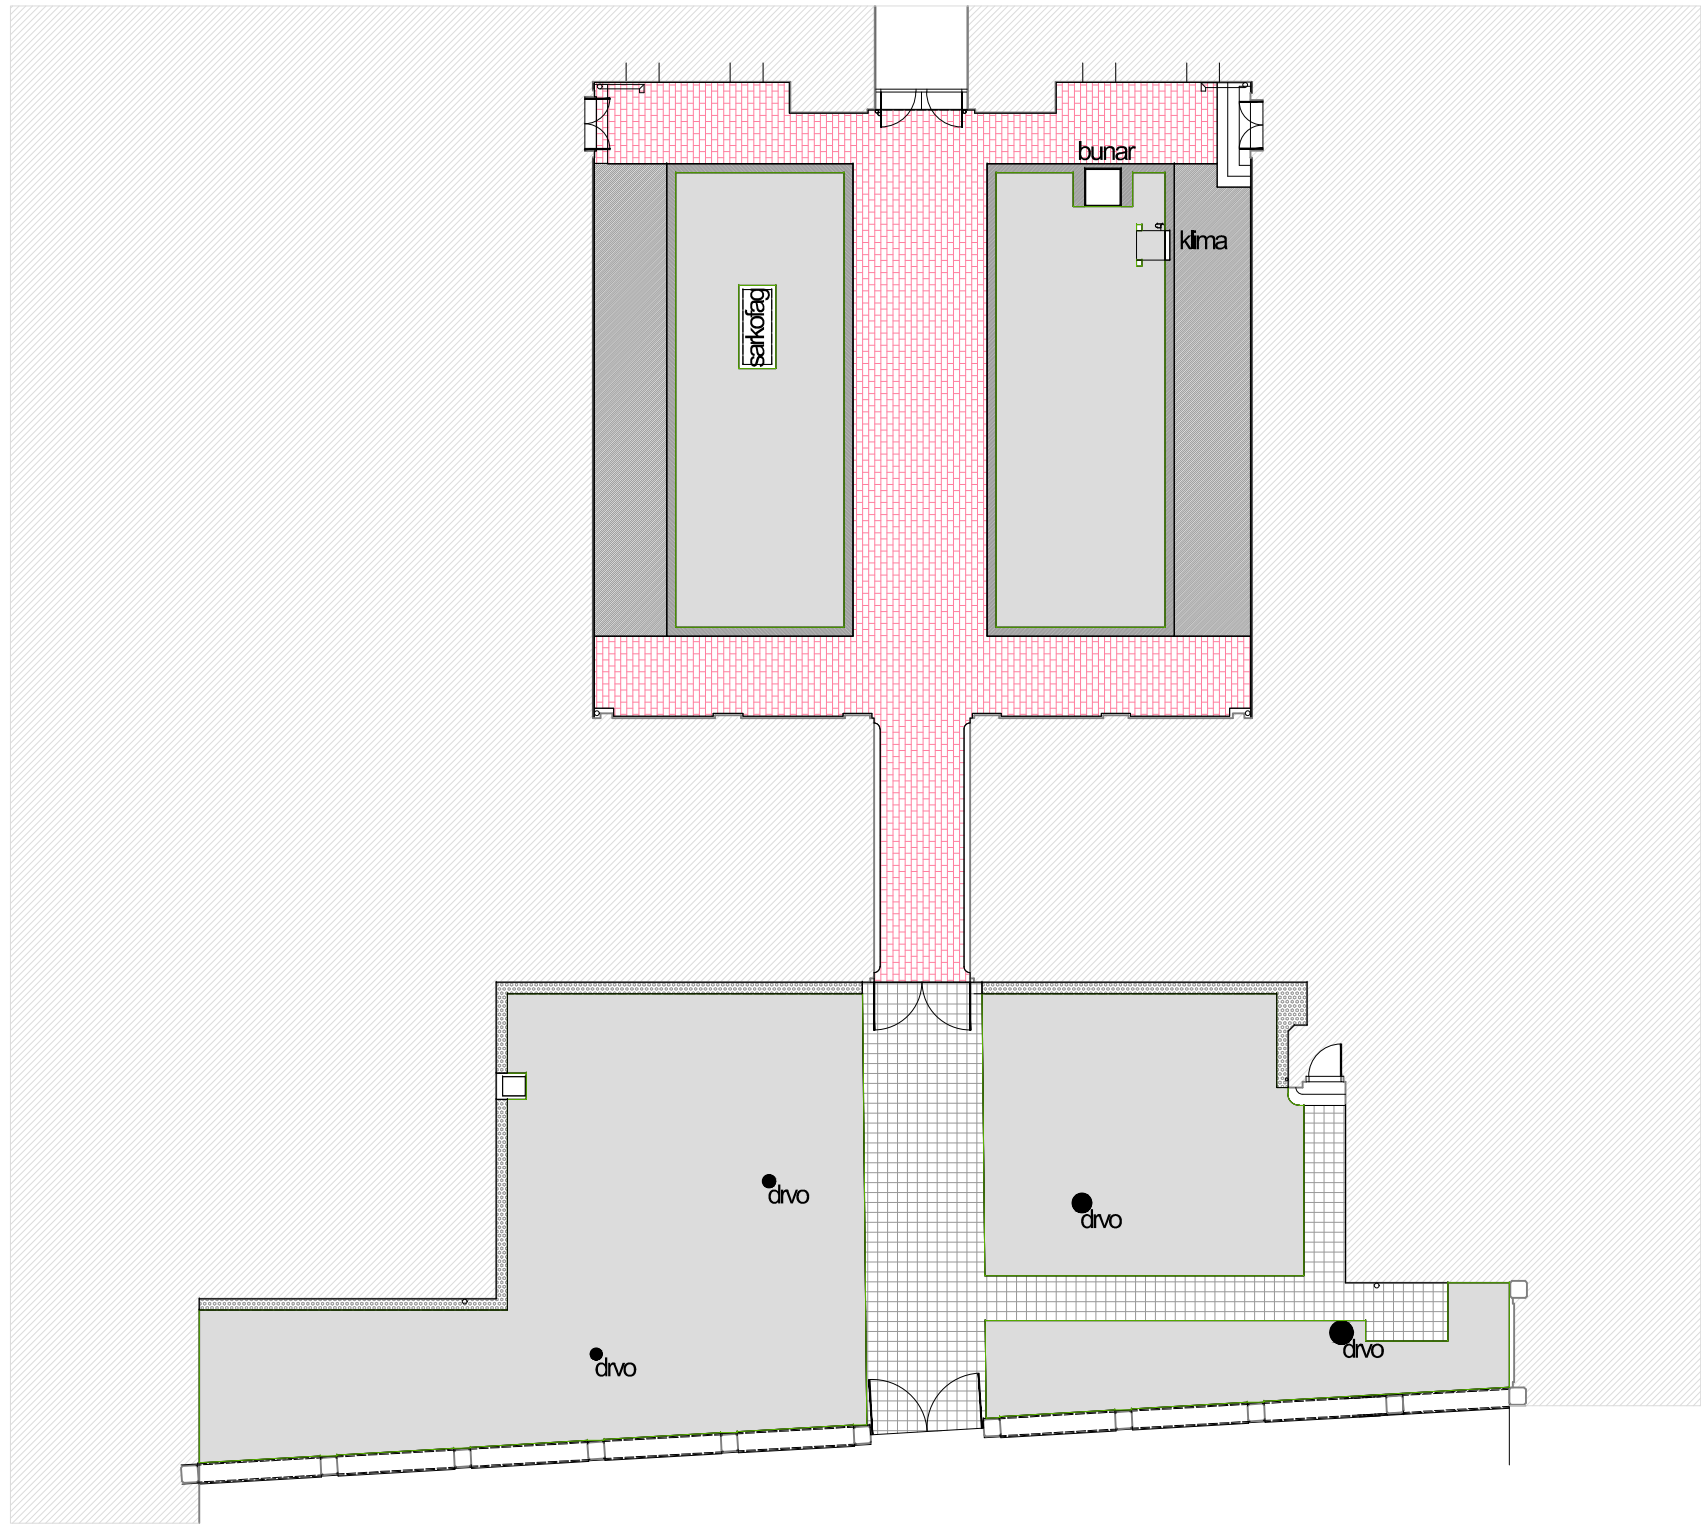

4 m	betonski obrub	hortikult. uređenje	obrub nasip šljunka	betonski opločnici	beton	klinker pločice
2 m	visina 25 cm					
	17 m²	336 m²	11 m²	58 m²	49 m²	127 m²
	4 m				20 m	24 m