




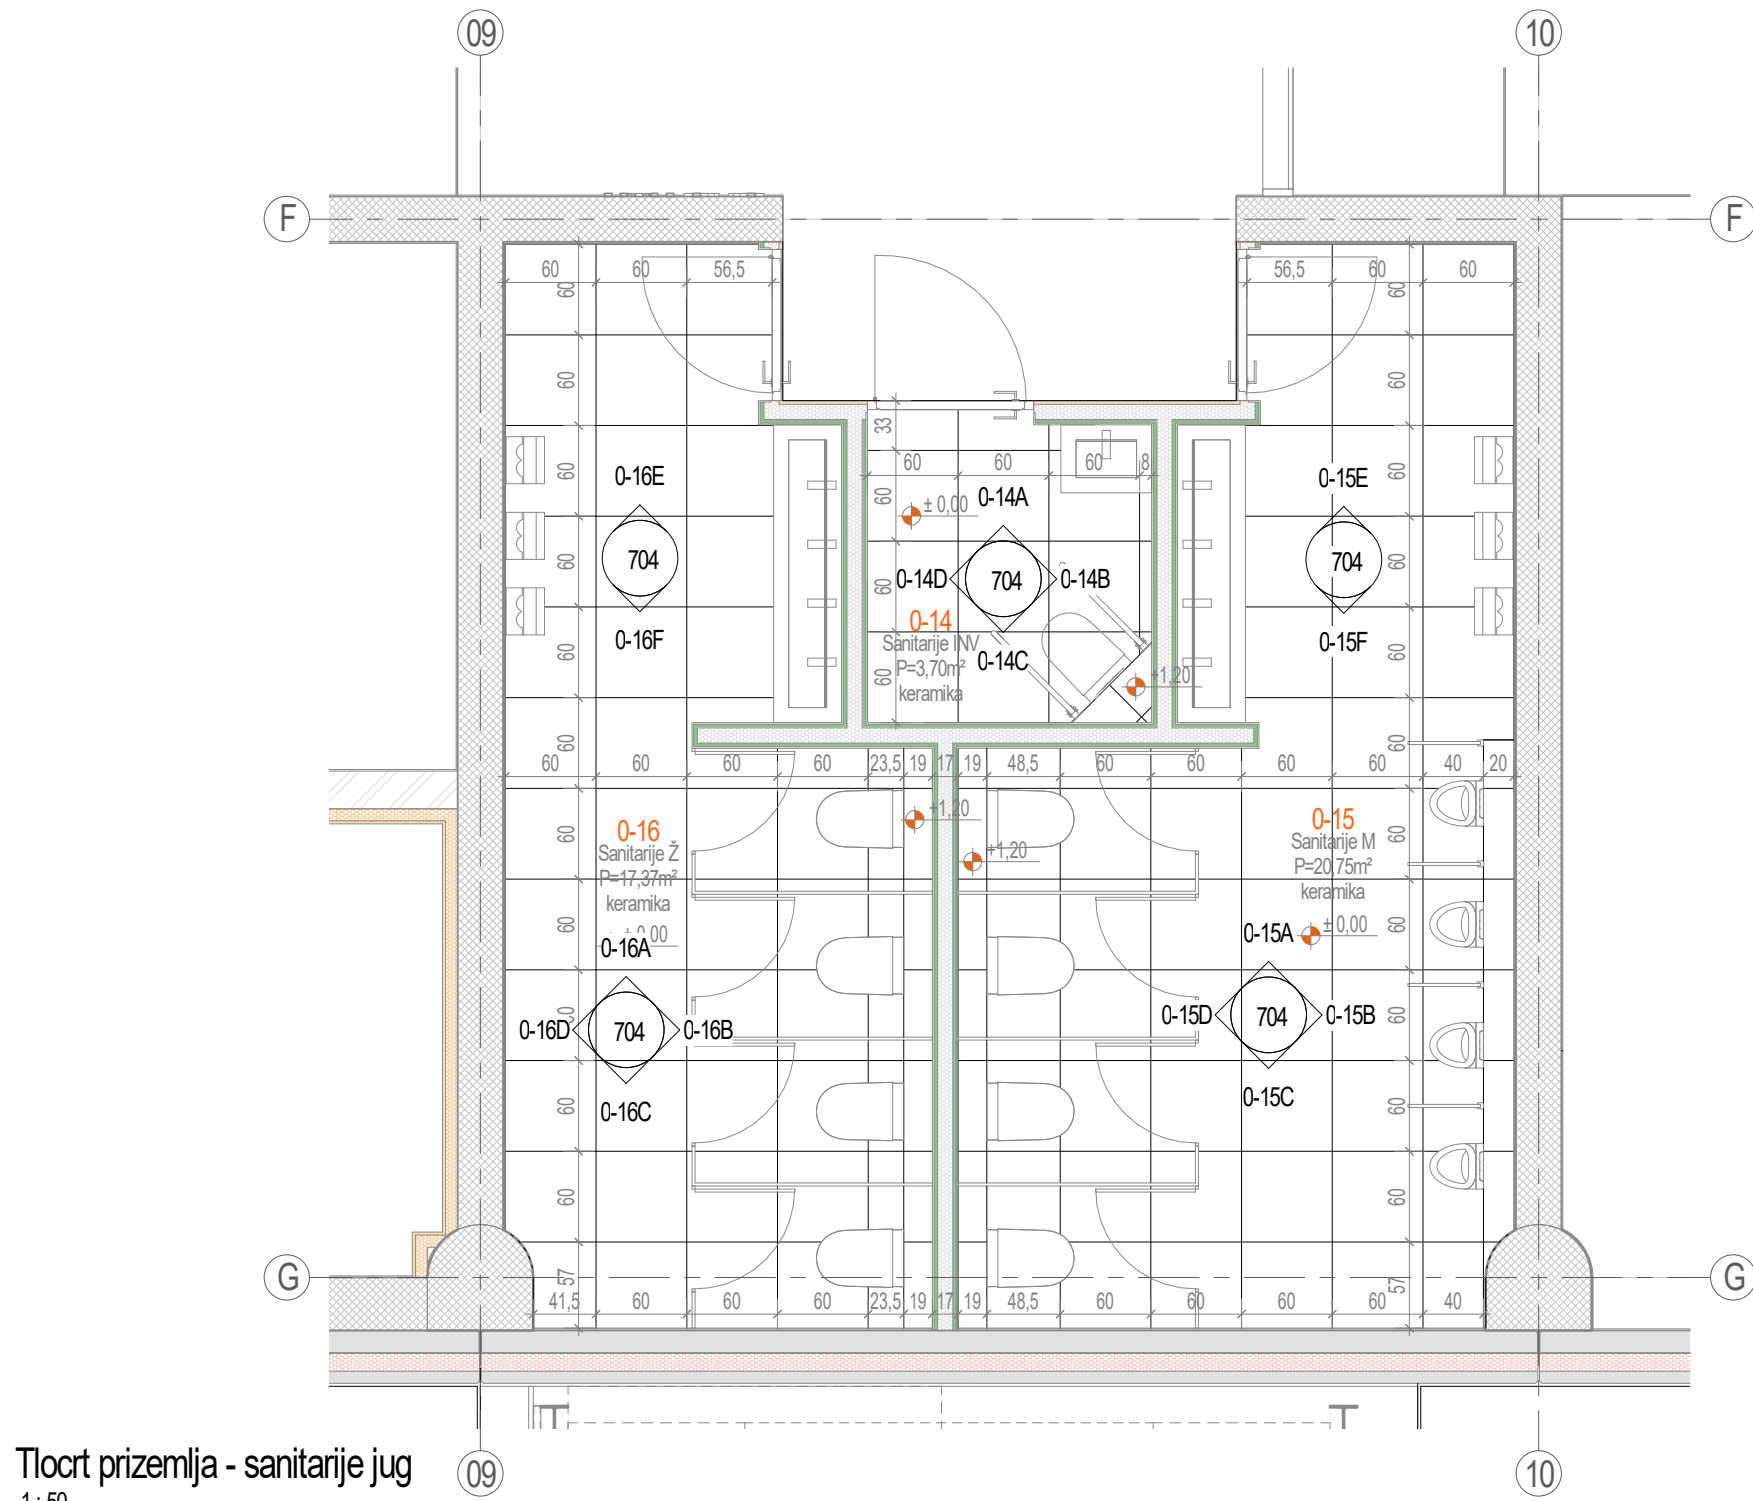


Tlocrt prizemlja - sanitarije jug
1:50

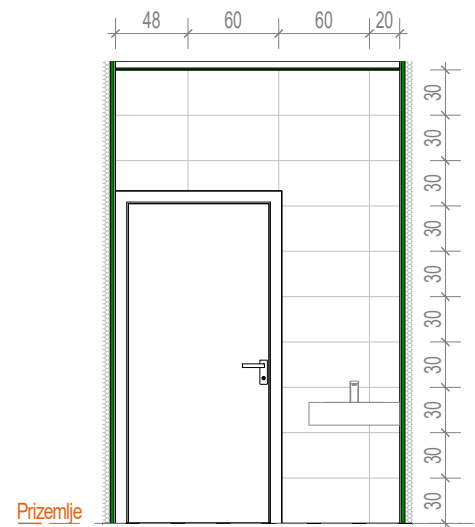


0-14A - pogled na zid
1:50

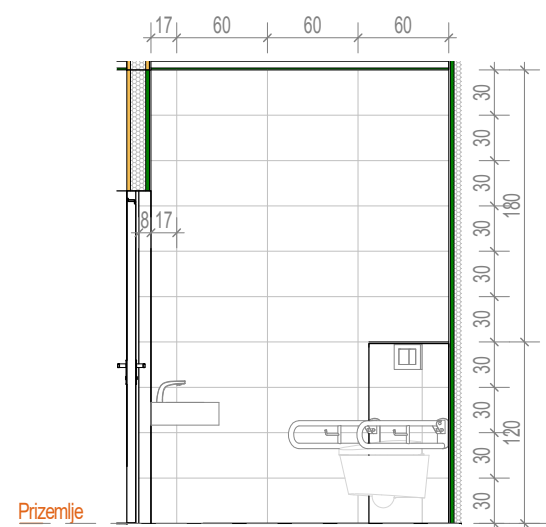


0-14B - pogled na zid
1:50

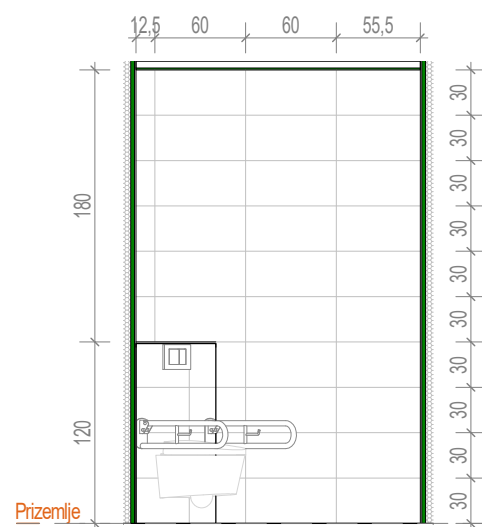


0-14C - pogled na zid
1:50

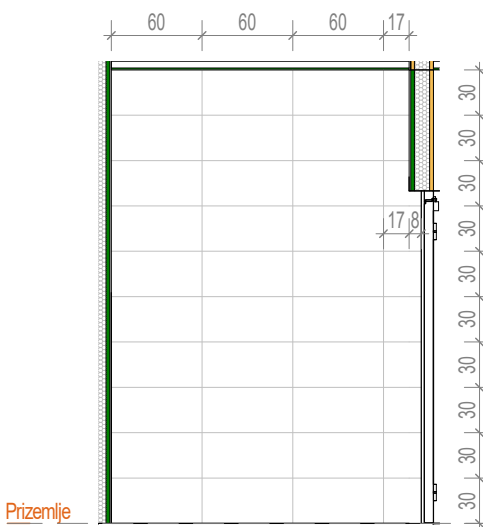


0-14D - pogled na zid
1:50

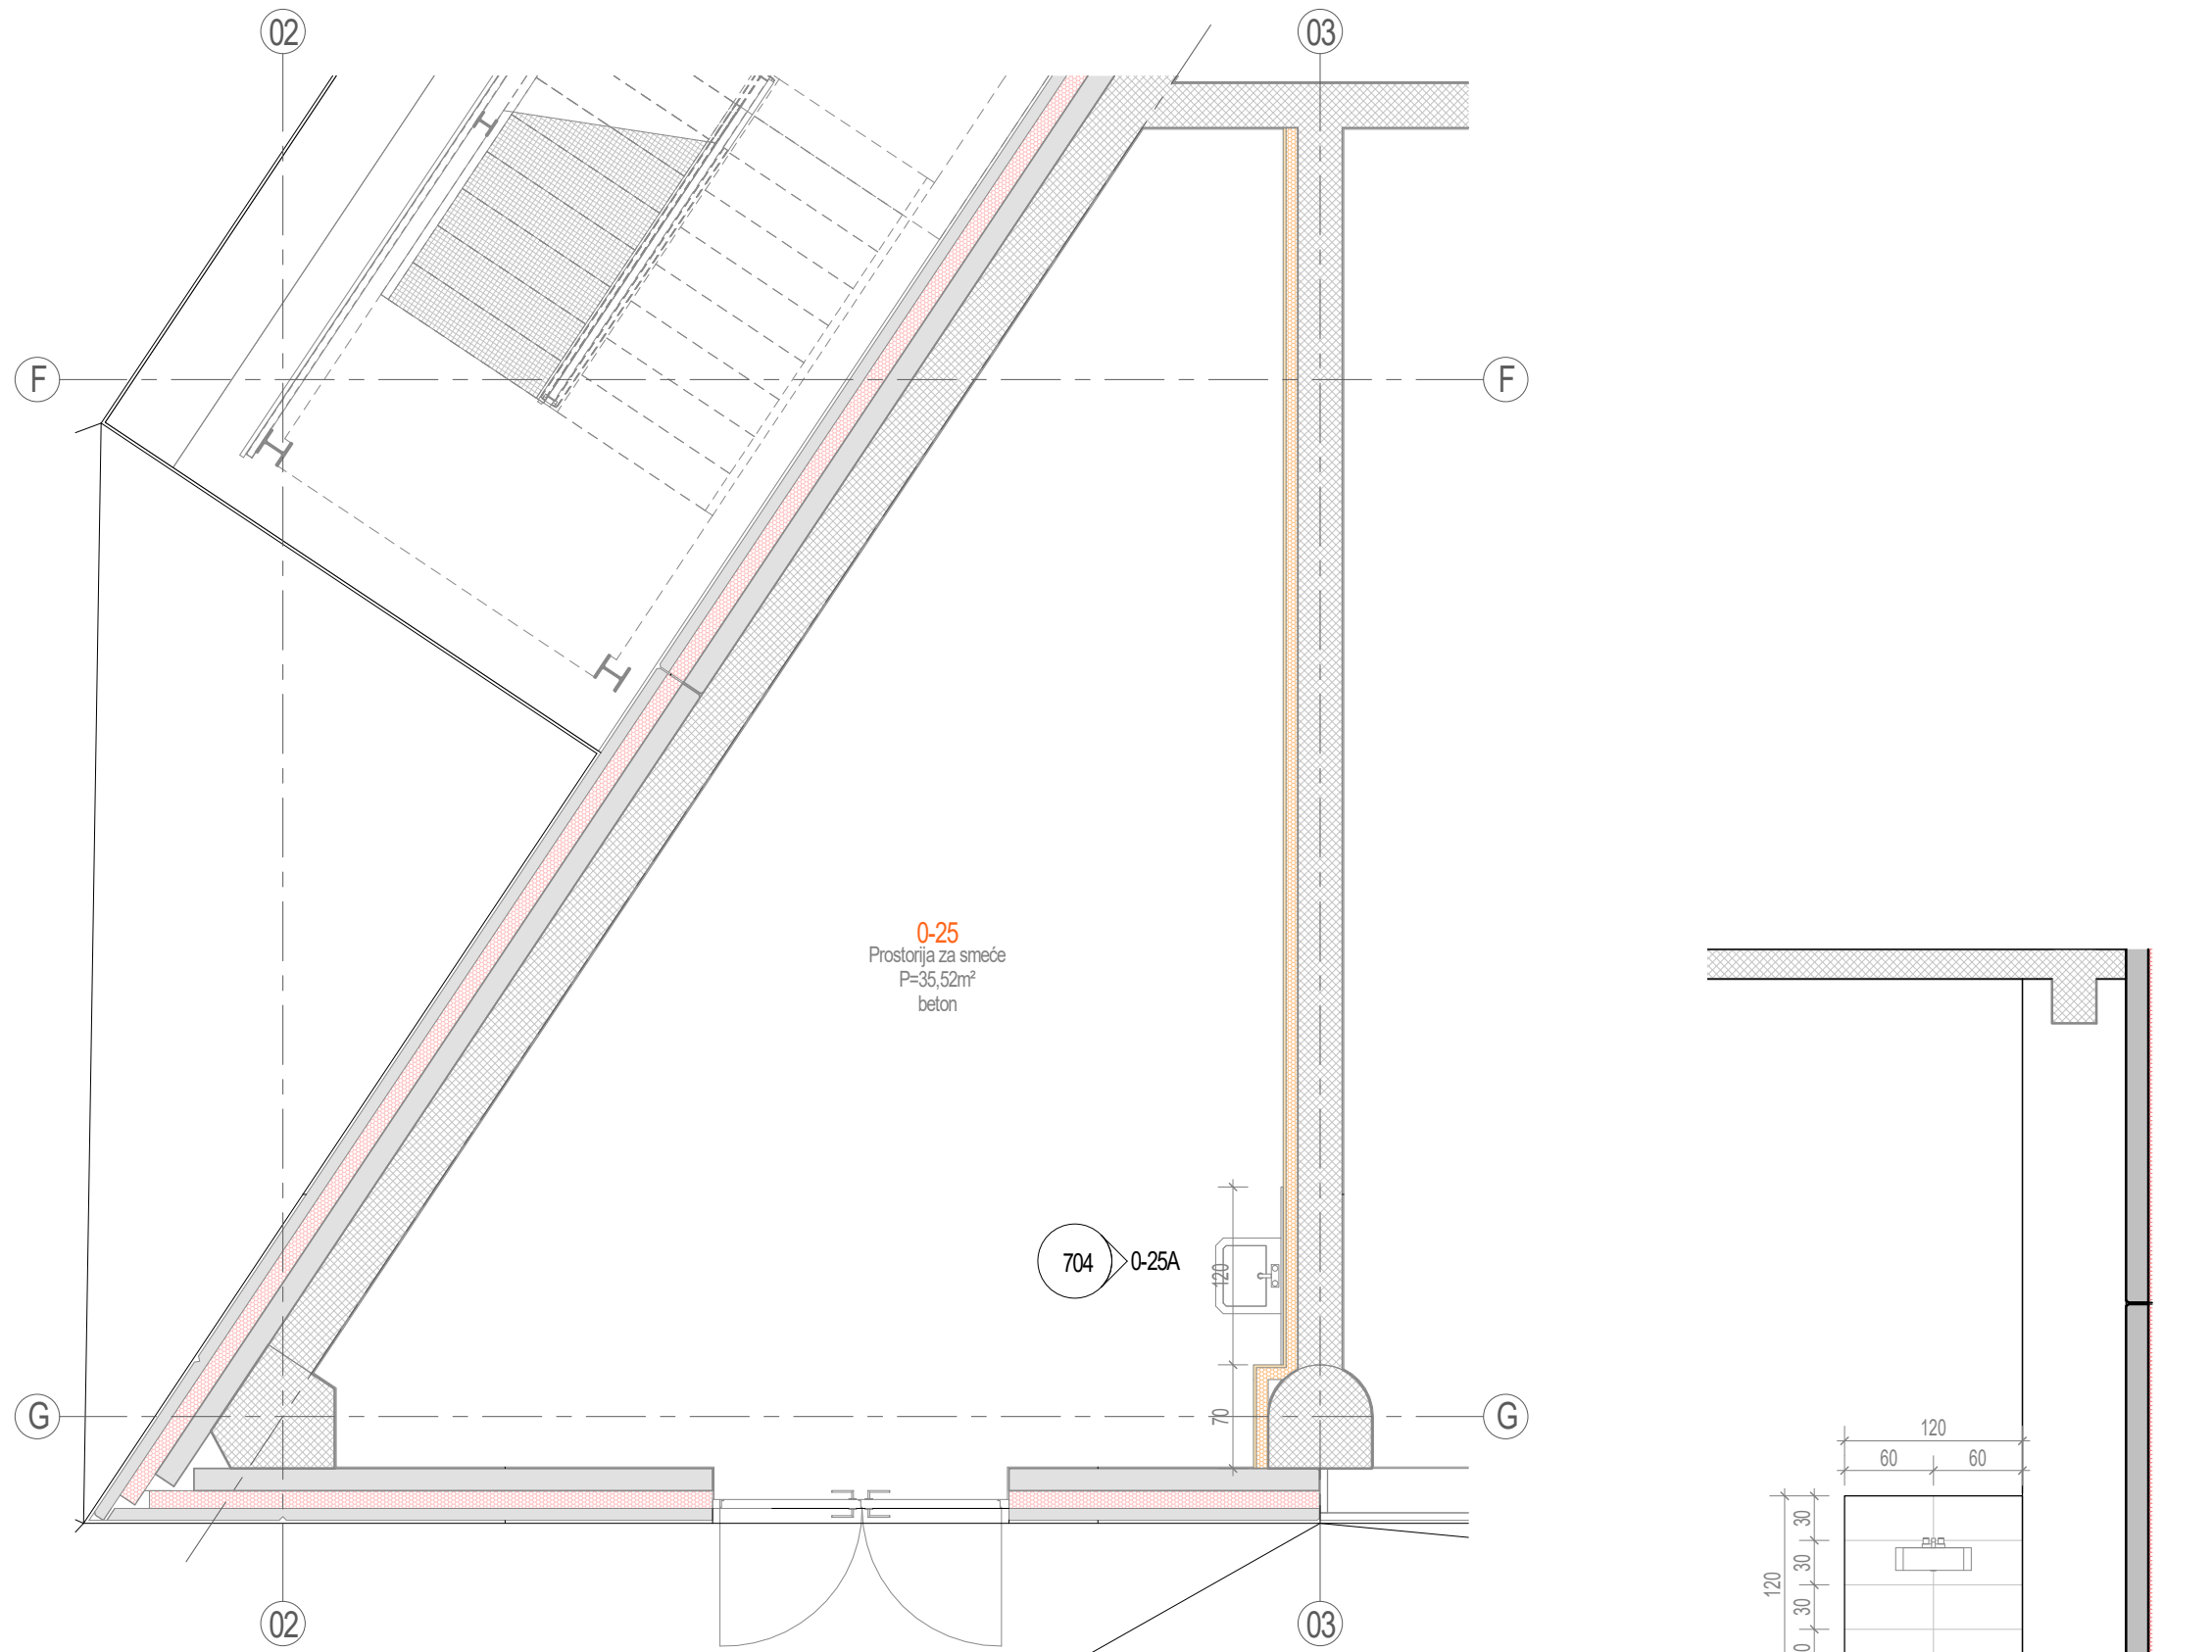


Tlocrt prizemlja - prostorija za smeće
1:50

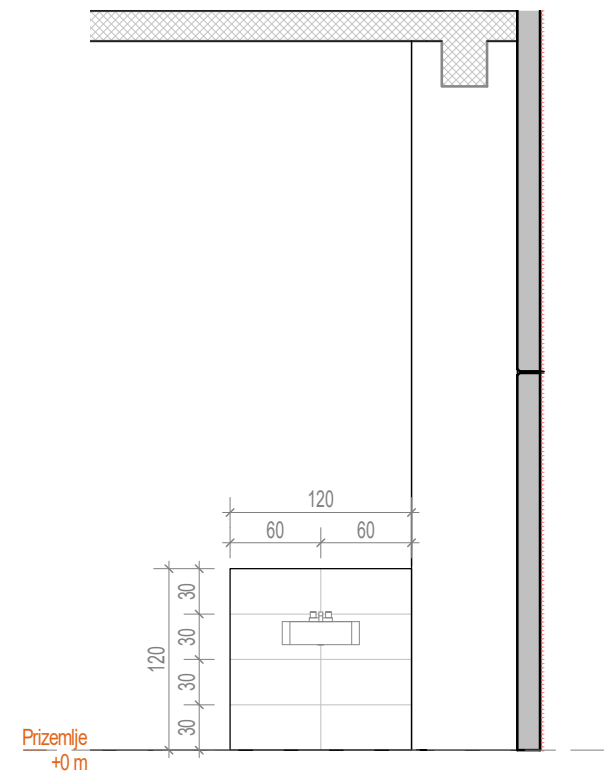


0-25A - pogled na zid
1:50

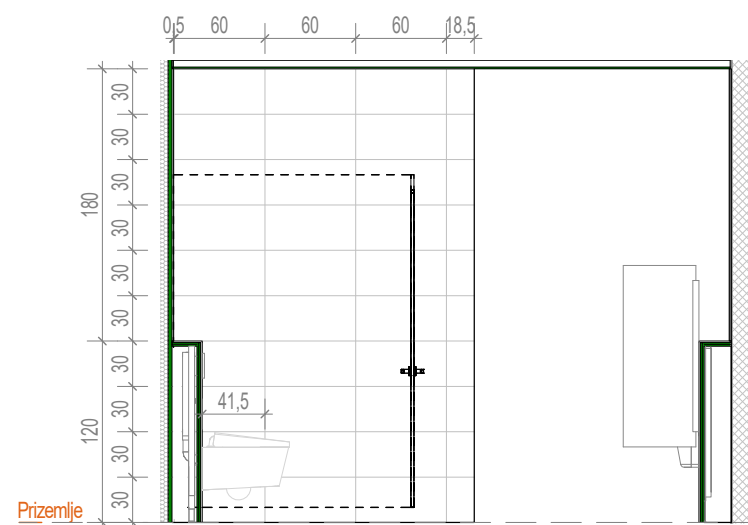


0-15A - pogled na zid
1:50

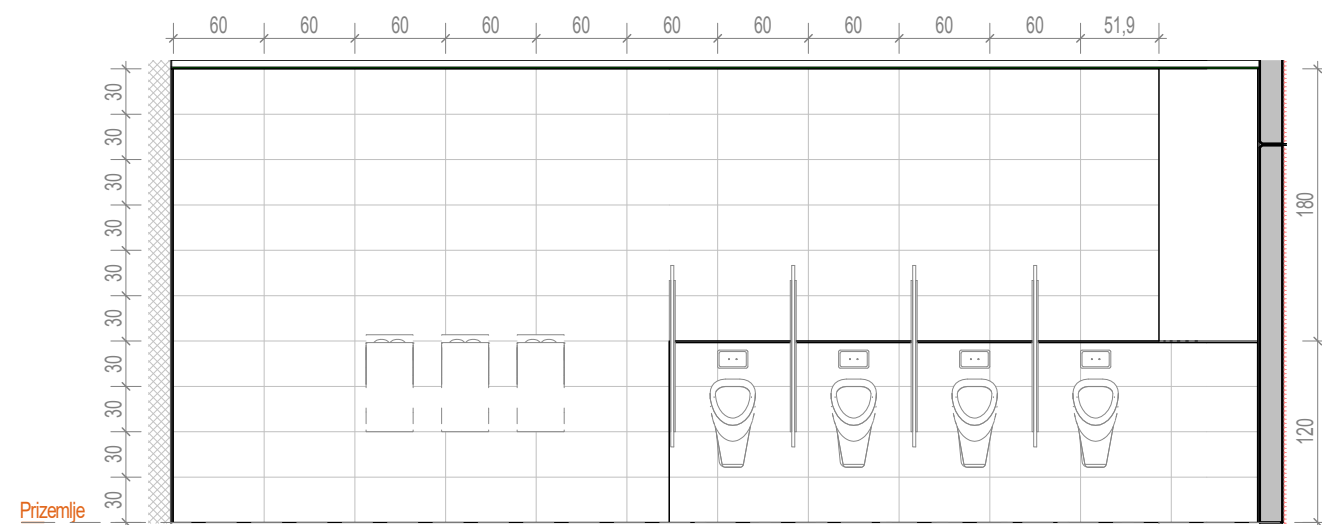


0-15B - pogled na zid
1:50

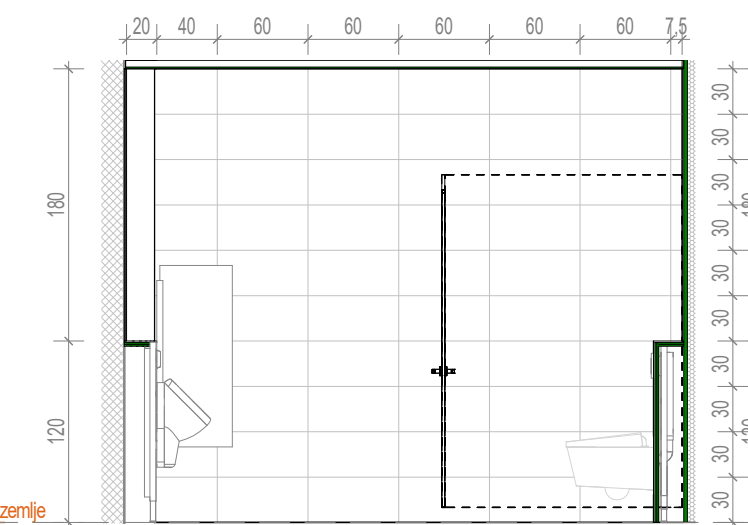


0-15C - pogled na zid
1:50

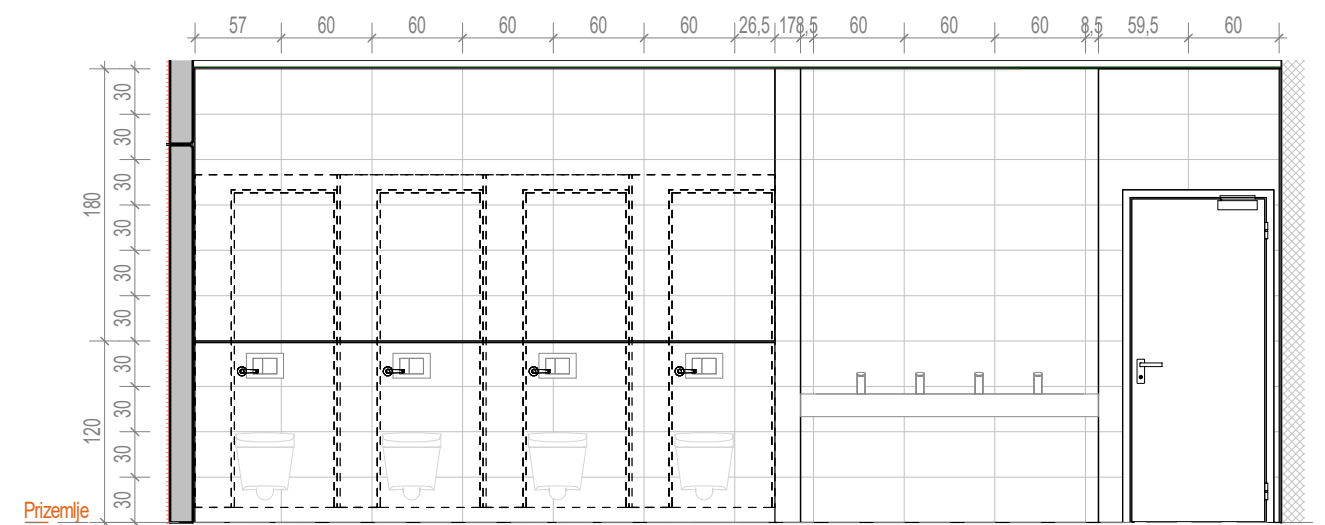


0-15D - pogled na zid
1:50

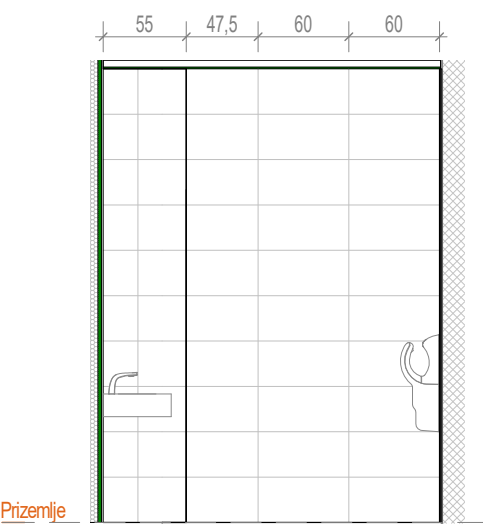


0-15E - pogled na zid
1:50

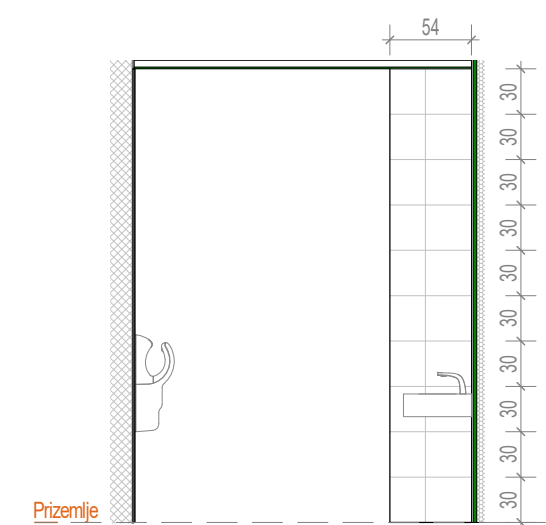


0-15F - pogled na zid
1:50

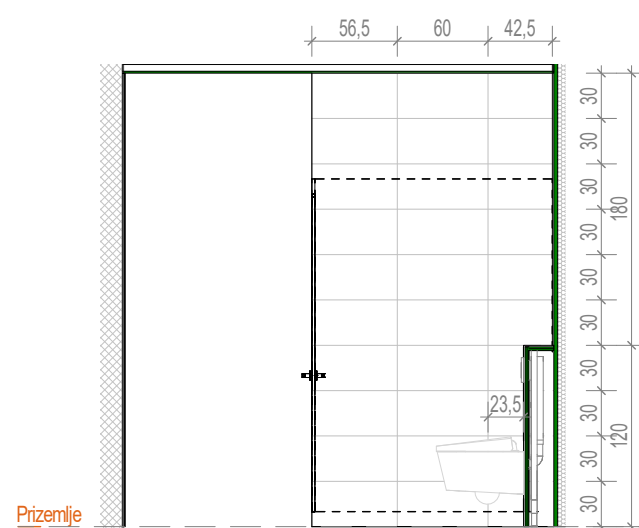


0-16A - pogled na zid
1:50

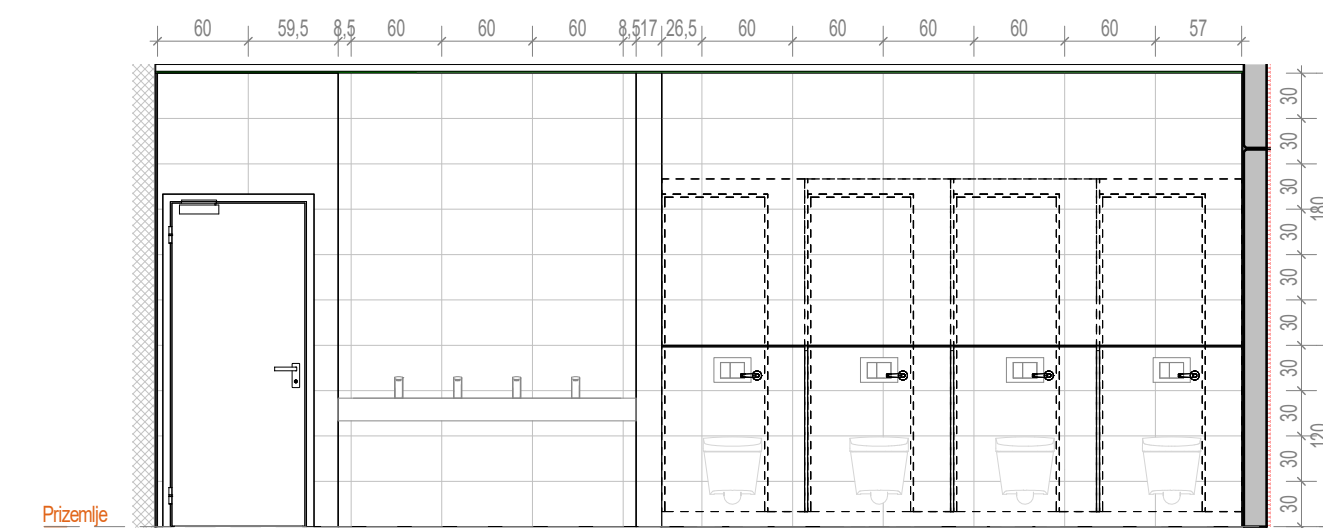


0-16B - pogled na zid
1:50

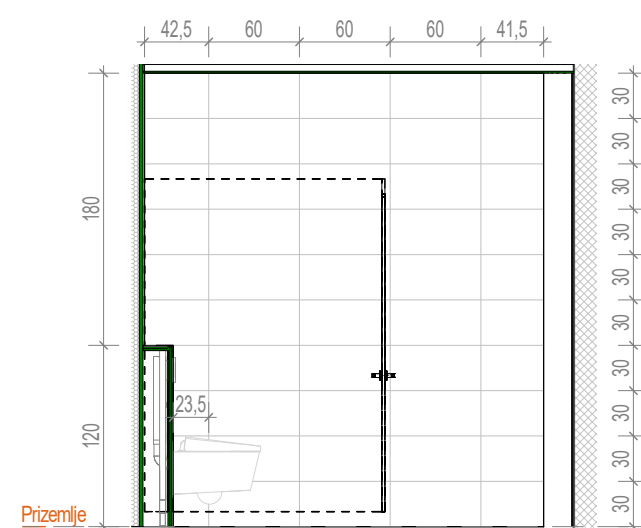


0-16C - pogled na zid
1:50

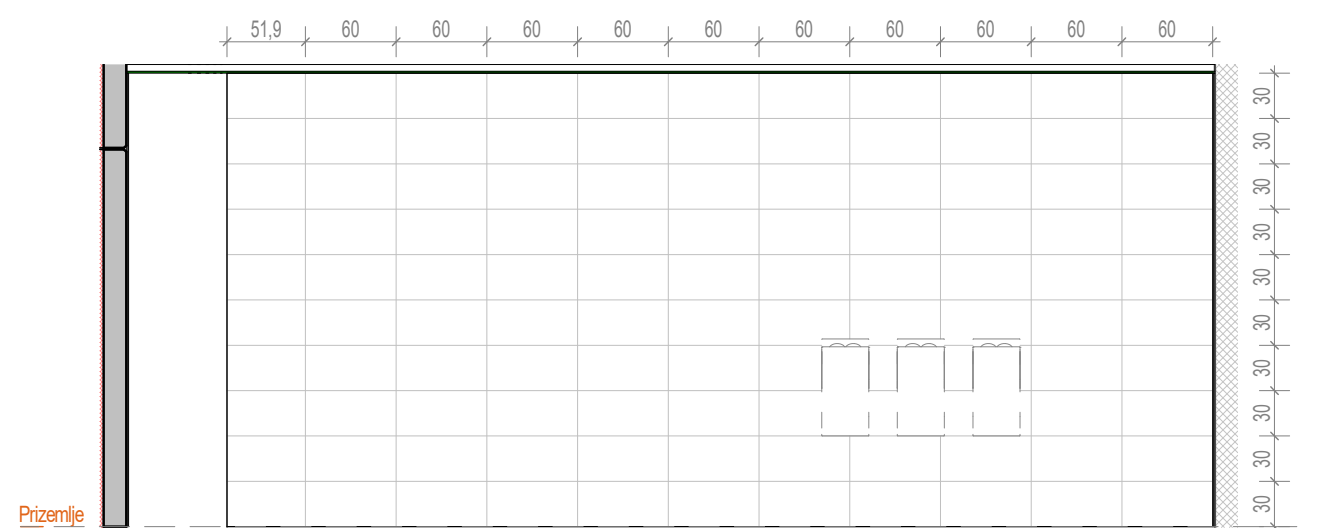



0-16D - pogled na zid
1:50

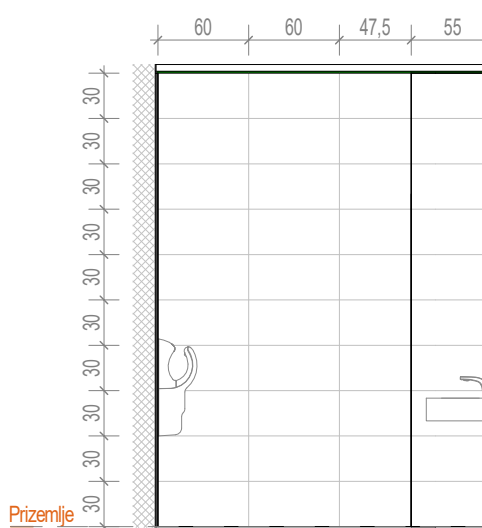

0-16E - pogled na zid
1:50

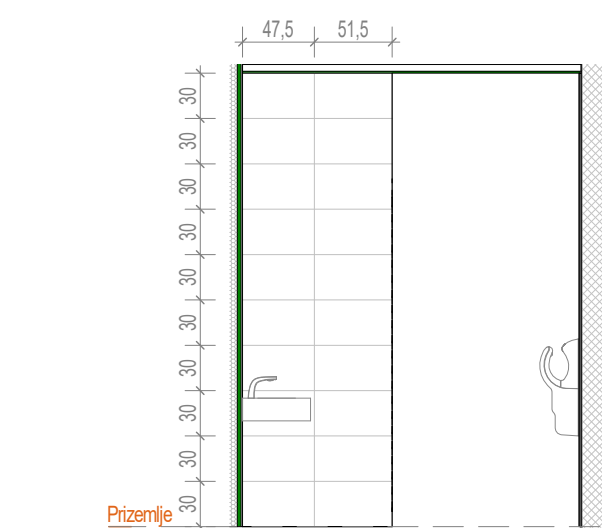


0-16F - pogled na zid
1:50

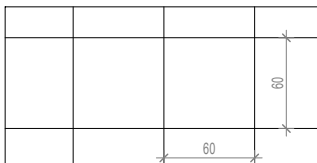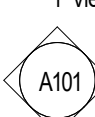KAZALO POJMOVA				
	oznaka osi			keramičke pločice - podne 60x60cm
	oznaka visinske kote - tlocrt			keramičke pločice - zidne 30x60cm
	oznaka prostorije			
	oznaka revizije			
	oznaka pogleda na zid - tlocrt			

NAPOMENA:
SVE MJERE KONTROLIRATI NA LICU MJESTA

NAPOMENA:
SVE MJERE KONTROLIRATI NA LICU MJESTA

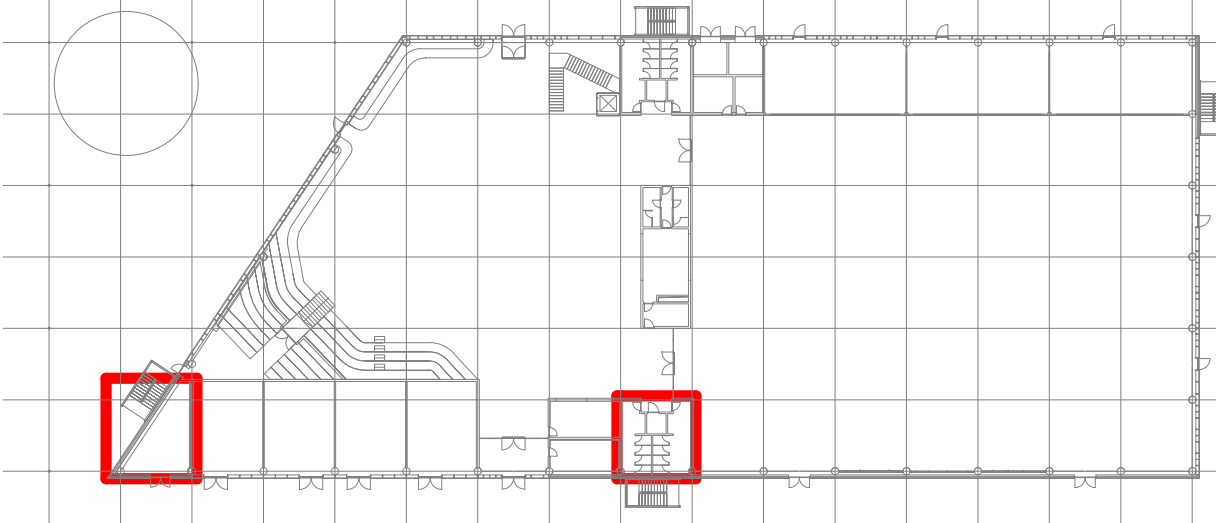1	Početna verzija	DV / 17.11.2020.	
Verzija	Izmjena	Odobrio	Ocrtao/Datum
Investitor:	Osječko-baranjska županija Trg Arta Starčevića, 31000 Osijek HR		Lokacija:
	Grad Osijek Franje Kuharica 9, 31000 Osijek HR		OSIJEK k.č.br. 9701/7 k.o. Osijek
Zahvat u prostoru:	IZGRADNJA POSLOVNE GRAĐEVINE GOSPODARSKI CENTAR OSIJEK		
Dispozicija:			
	±0,00 = 90,00 m.n.m.		
Naziv mape:		Strukovna odobrica:	
IZVEDBENI PROJEKT		ARHITEKTONSKI PROJEKT	
Voditelj projekta:		Projektantski ured:	
Siniša Berečić dipl.ing.grad. odlučeni inženjer građevinarstva - broj odlučnice: G 3433 SIRRAH projekt d.o.o. Ribarska 4, 31000 Osijek - HR		 SIRRAH projekt d.o.o. za projektiranje i nadzor Ribarska 4, 31000 Osijek - HR OIB: 8562978085	
Projektant:		Broj mape:	
dr.scg. Dražen Arbutina dipl.ing.arh. odlučeni arhitekt - broj odlučnice: A 1584 Mislav Salterčić mag.ing.arh. i urb. odlučeni arhitekt - broj odlučnice: A 632		MAPA 1	
Sudradnici:		Zajednička oznaka projekta:	
Ivan Kolorac mag.ing.aedif. Denis Vrabec arh.teh. Saša Trninić, grad.teh.		17/2020	
		Oznaka projekta:	
		17/2020-1	
		Datum:	
		studenj 2020.	
		Mjerilo:	
		1 : 50	
Šifra projekta:	Faza projekta:	Vrsta projekta:	Oznaka crteža:
GC	03	AR	07
			704
Sadržaj:			Verzija:
SHEME POLAGANJA PLOČICA - PRIZEMLJE SANIT.JUG, PROSTORIJA 0-25			01