


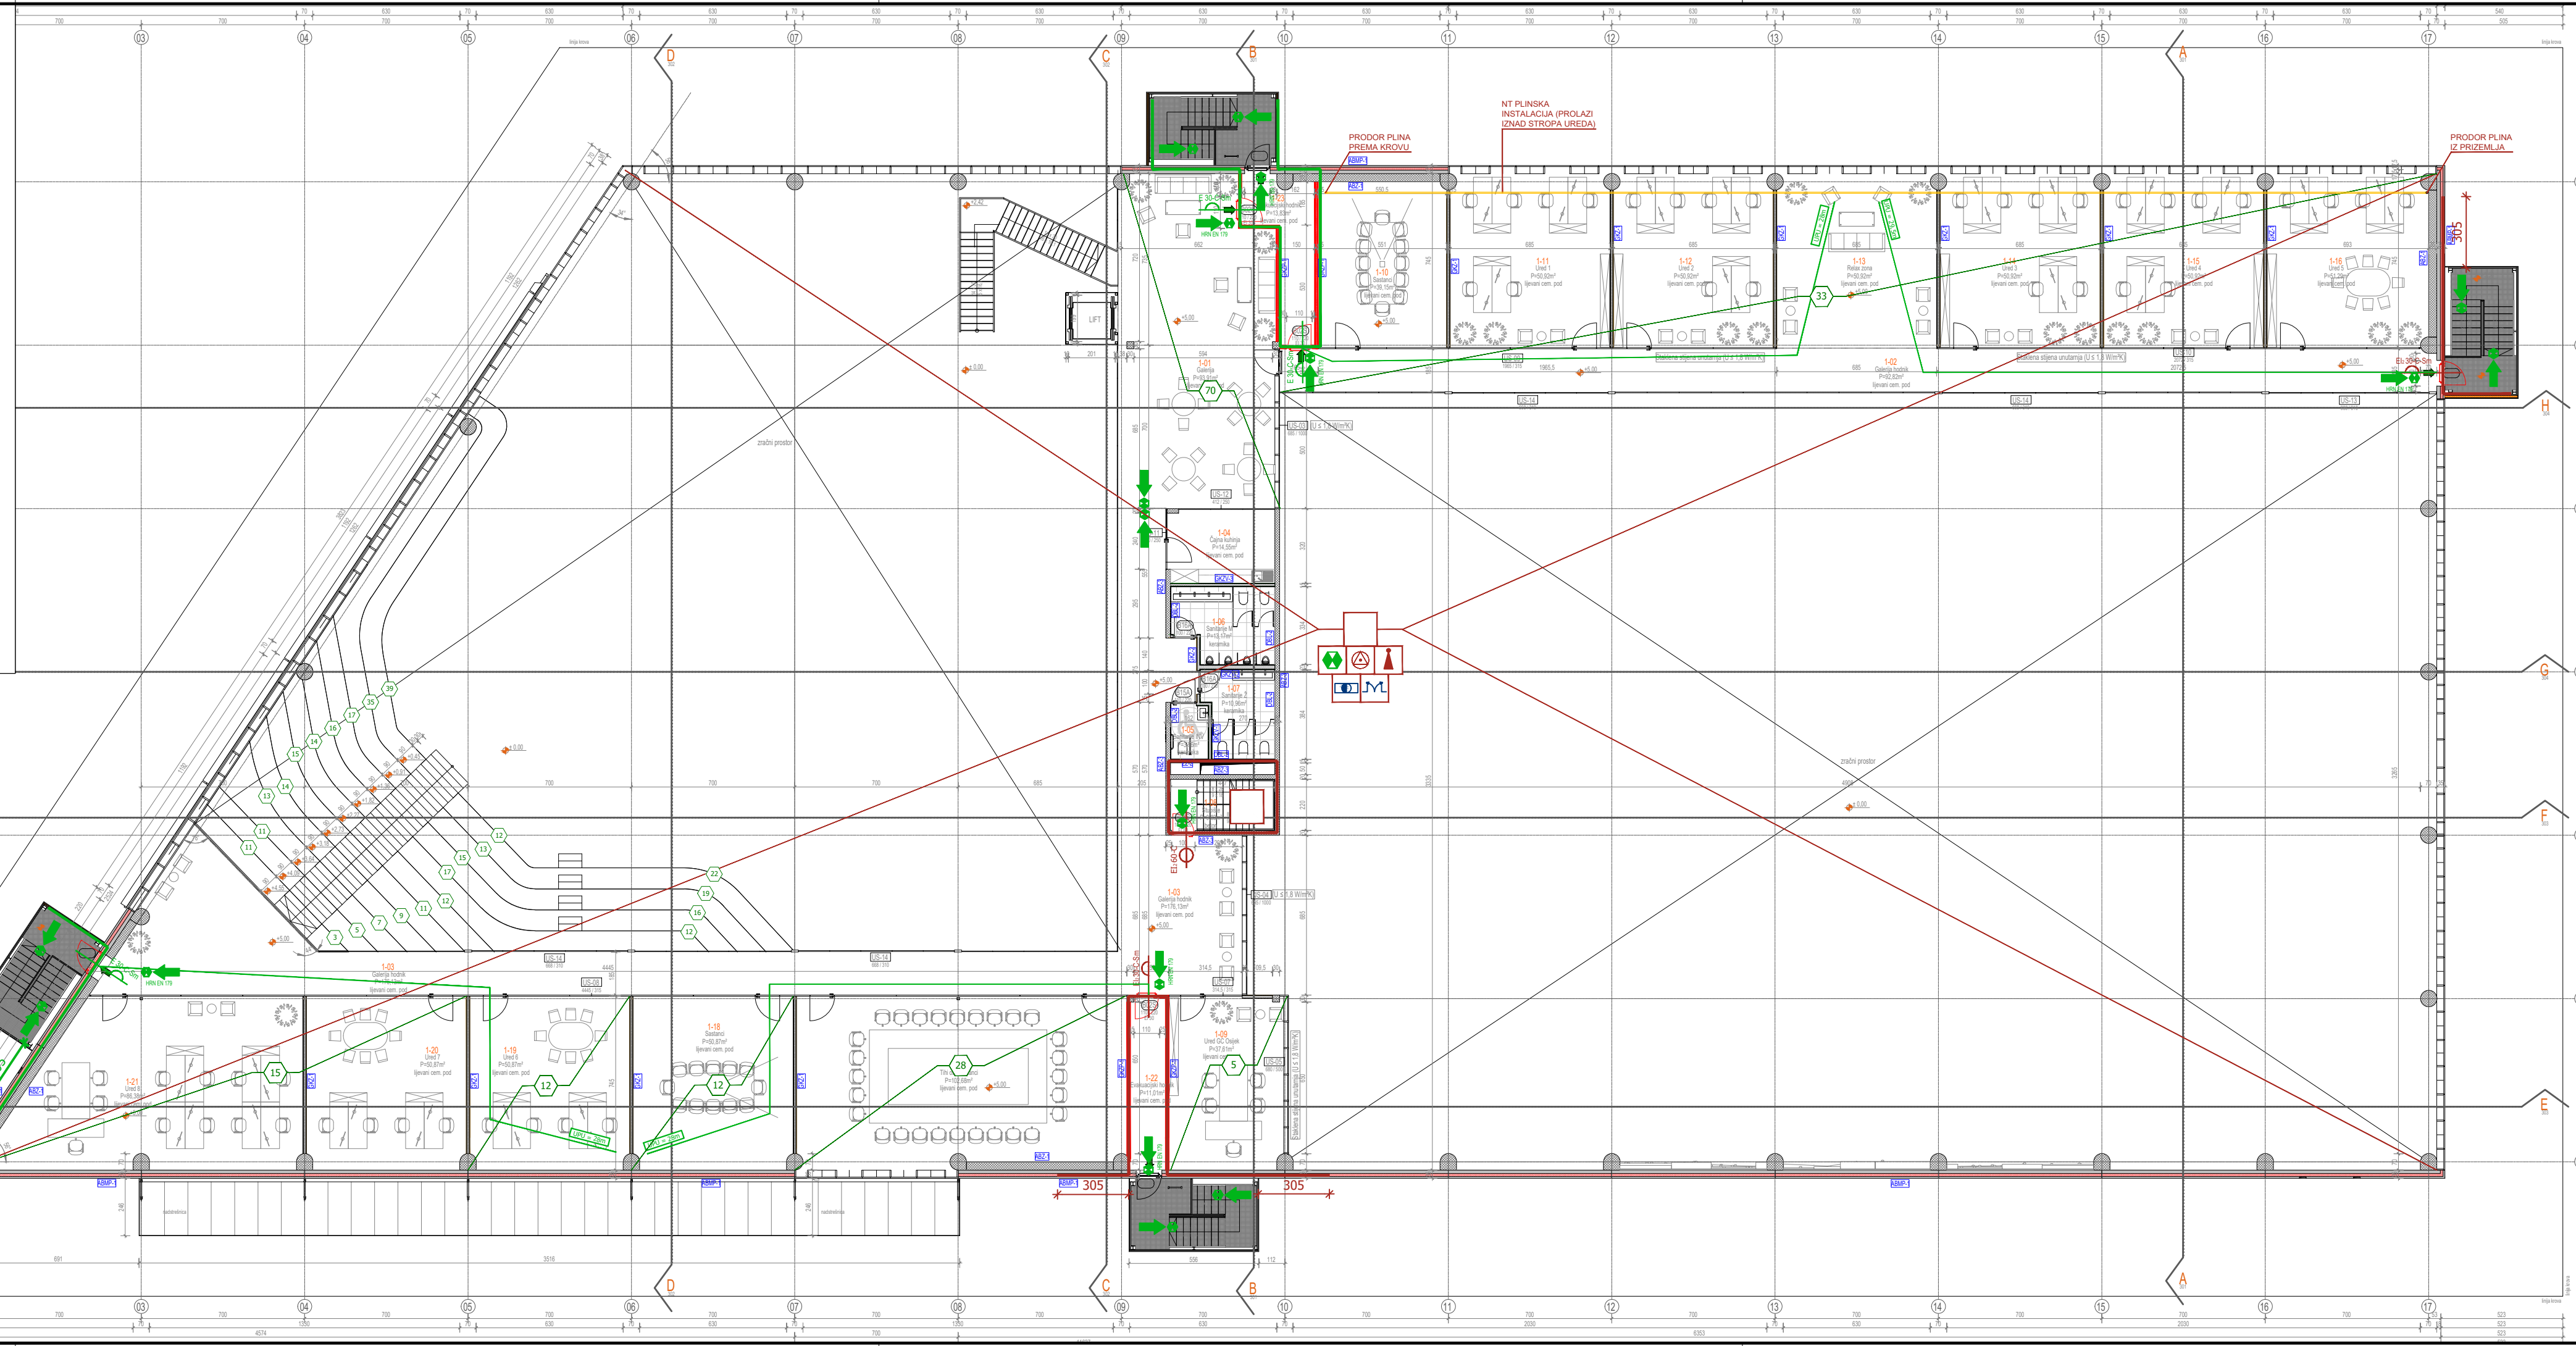

04

\\STORAGE\data1 (D)\P 0340 - Gospodarski Centar\14_izvedbeni projekt\projekti\06_ZOF